


SITE PLAN 1:200

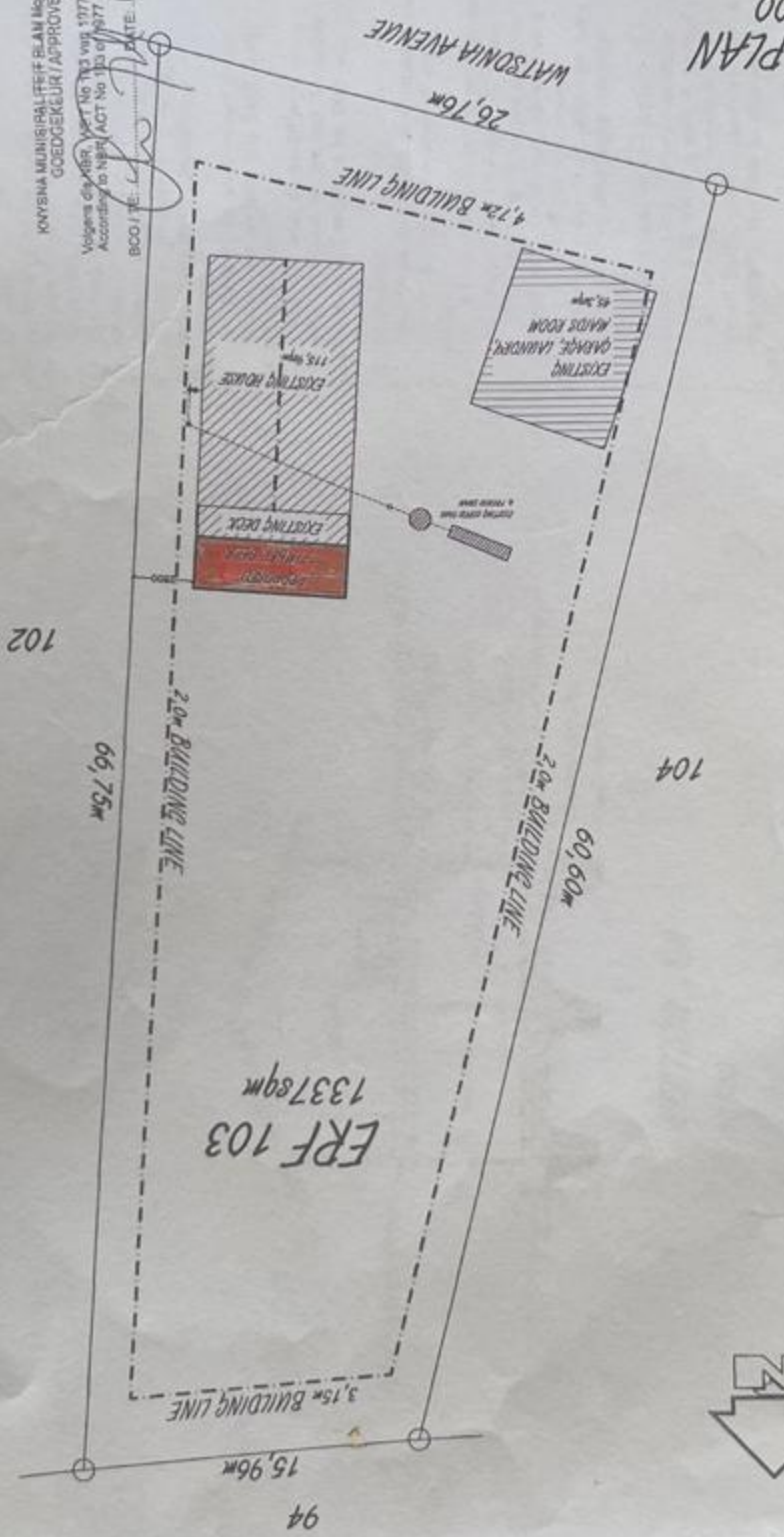

THIS APPROVAL DOES NOT ASSURE THE APPLICANT FROM COMPLIANCE WITH ANY APPLICABLE TITLE DEED RESTRICTIONS, ZONING SCHEME REGULATIONS OR ANY OTHER SIMILAR RESTRICTIONS WHICH MAY BE APPLICABLE TO THE PROPERTY.

KNYENIA MUNICIPALITEIT BLAAN NO. 102/102
GOEDGEKEUR/APPROVED
Volgens die NBR, Part No. 123 van 1977 soos gewysig
According to NBR/ACT No. 123 of 1977 as amended
DATE: 11/11/2011
BY: [Signature]

Handwritten notes and signatures in the top left corner, including a signature and the word 'Approved'.




FRONT ELEVATION



RIGHT SIDE ELEVATION



LEFT SIDE ELEVATION

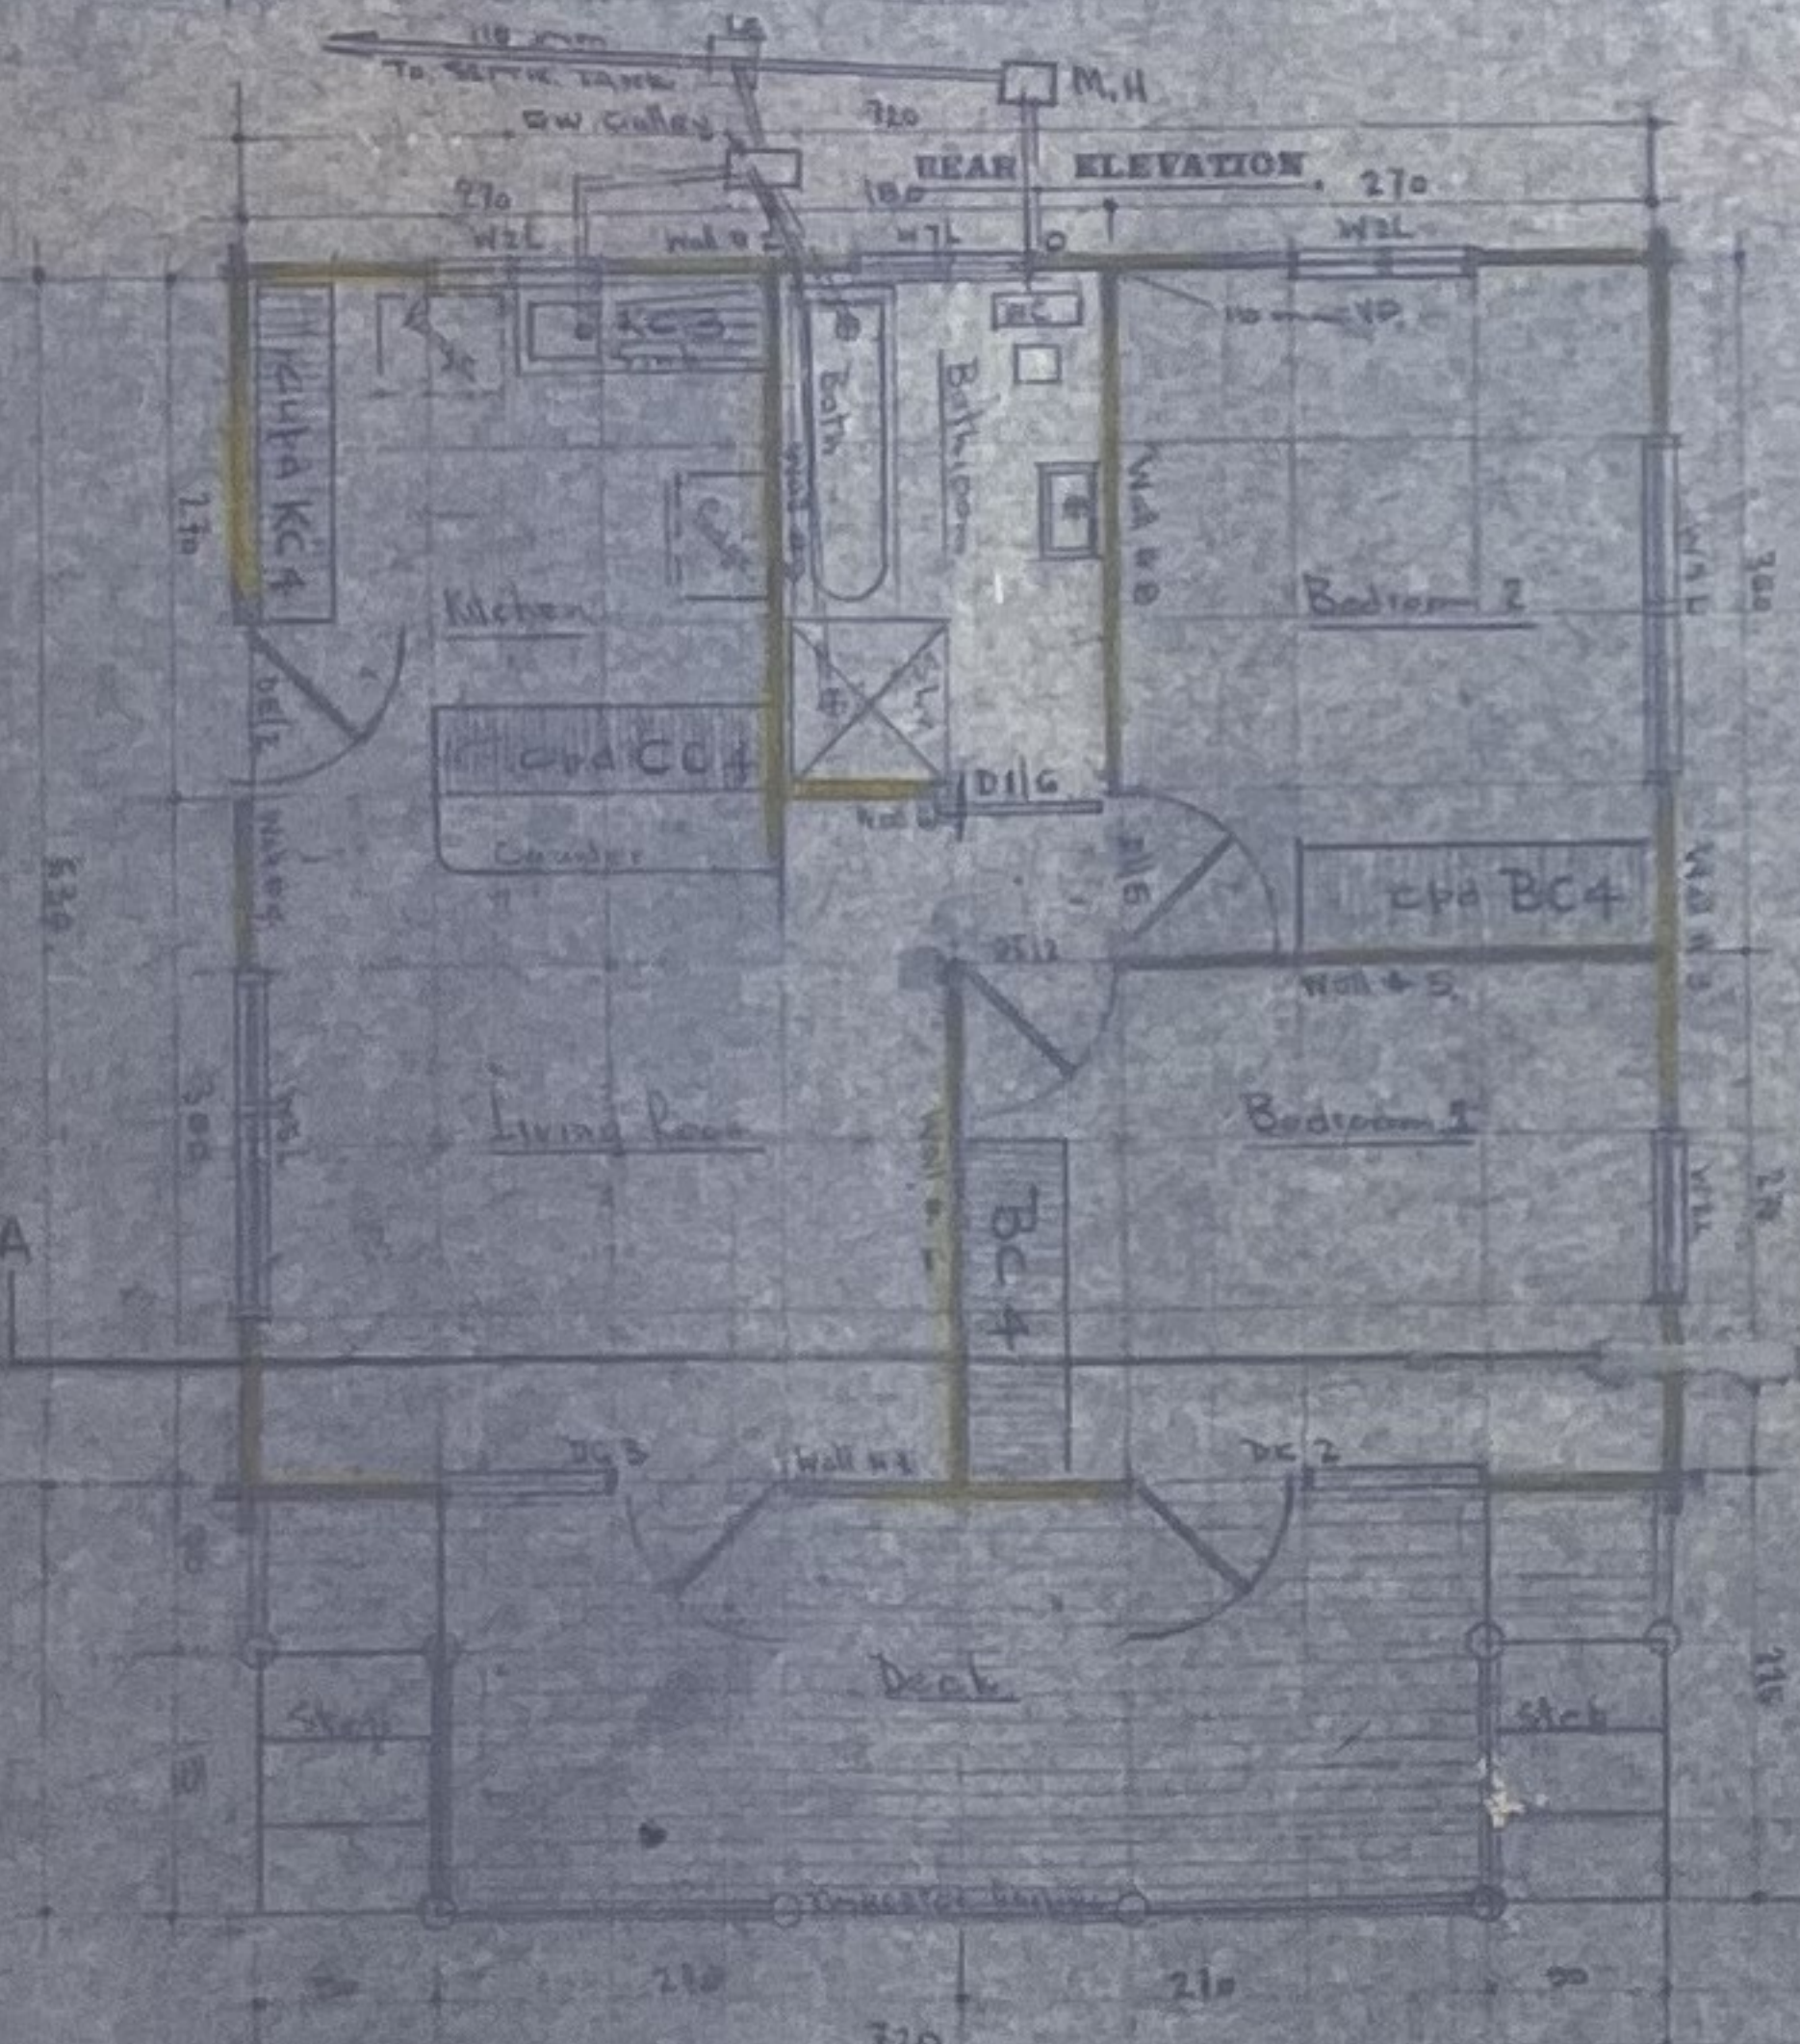

Ground Plan

Notes: PVC Rainwater Gutter & Downpipes
 1. Kitchen Sink & Drainage
 2. Timber Log Cabin 10' x 10' x 10'
 3. Timber Log Cabin 10' x 10' x 10'
 4. Timber Log Cabin 10' x 10' x 10'
 5. Timber Log Cabin 10' x 10' x 10'
 6. Timber Log Cabin 10' x 10' x 10'
 7. Timber Log Cabin 10' x 10' x 10'
 8. Timber Log Cabin 10' x 10' x 10'
 9. Timber Log Cabin 10' x 10' x 10'
 10. Timber Log Cabin 10' x 10' x 10'



SECTION A-A

REDELINGSBAAD DIVISIONAL COUNCIL
 KNYSNA
 23/07/77
 12/5/77
 Building Inspector

REDELINGSBAAD DIVISIONAL COUNCIL
 KNYSNA
 23/07/77
 12/5/77
 Building Inspector

REDELINGSBAAD DIVISIONAL COUNCIL
 KNYSNA
 23/07/77
 12/5/77
 Building Inspector

LOG SCHEDULE

CODE	IDENTIFICATION	SYMBOL	QTY	U.P.M.	COST
110					
110					
1121					
1122					
120					
3112					
3111					
3121					
3122					
320					
331					
310					
3123					
3124					
310					
3221					
3122					
310					
240					
2421					
2421					
250					
2521					
2942					
440					
450					
5631					
5632					
5731					
5732					
6431					
6432					
6531					
6532					
710					
730					
720					
7222					
7221					
7121					
840					
850					
880					
890					
910					
910					
920					
9731					
9732					
111					
111					

ERF NO 94


ERF NO 95

AFDELINGSRAAD/DIVISIONAL COUNCIL
KNYSNA.

Goedgekeur onderheug aan en tussent tussien hieronder
Approved, subject to endorsement below.

Plan No. 73/77
12/5/77
Datum/Date


[Signature]
Building Inspector

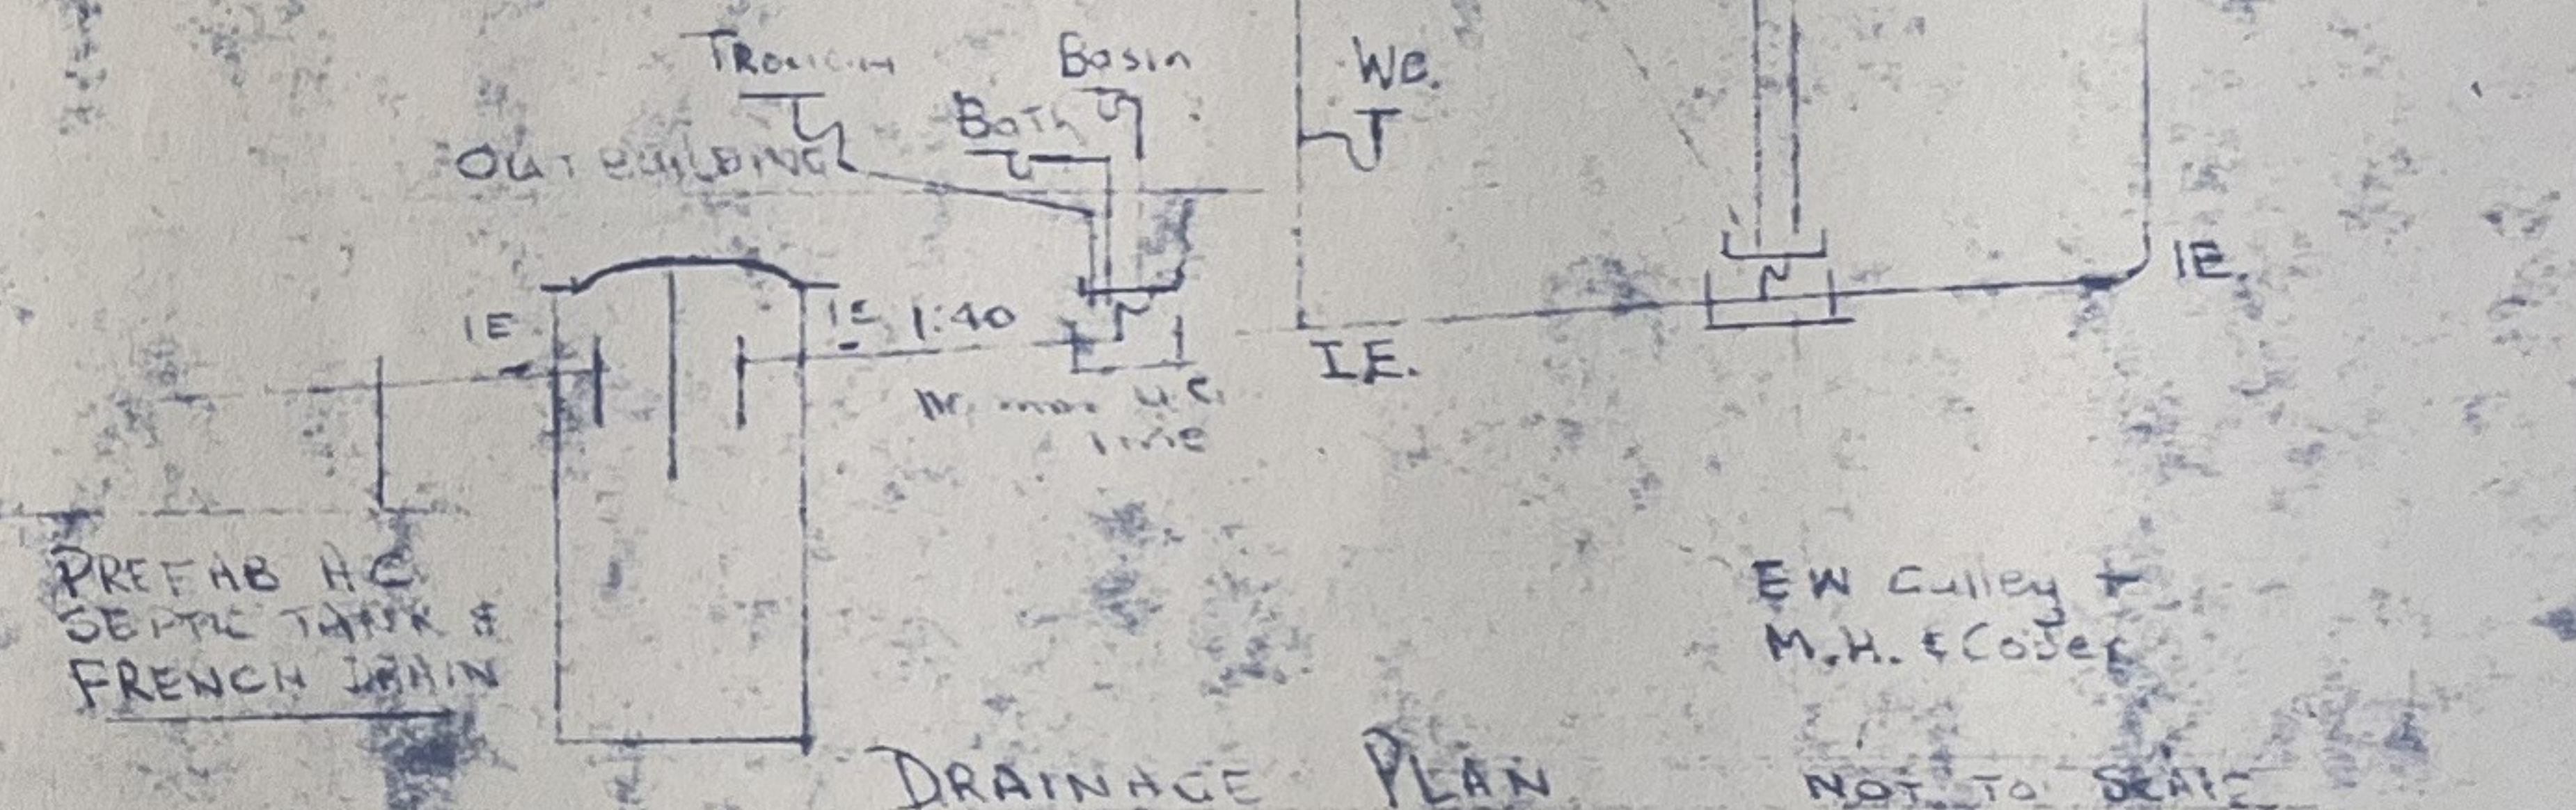

104

ERF NO 103

102

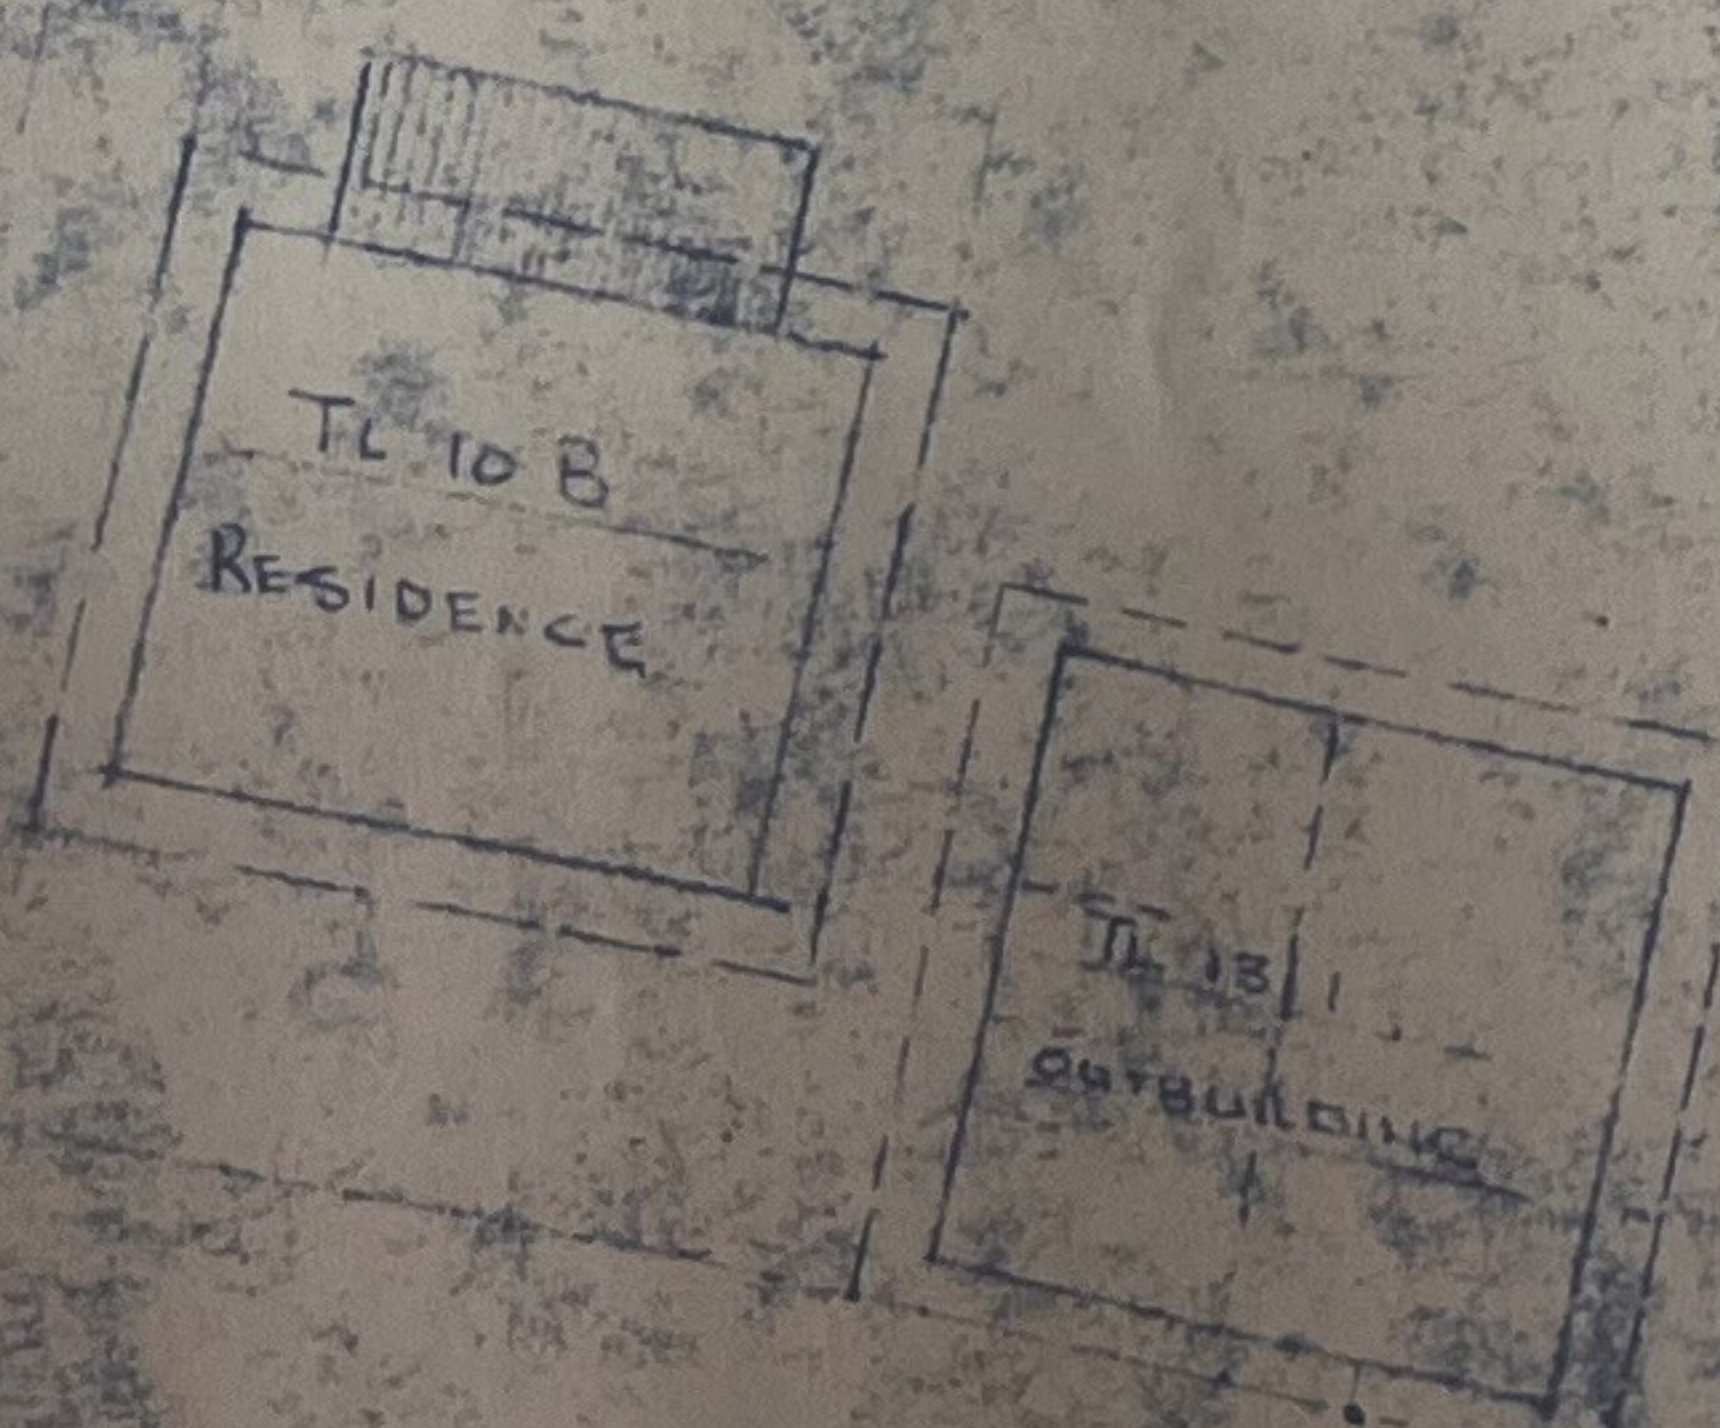



[Signature]
for P. van Eck

PROPOSED SUMMER RESIDENCE FOR MR & MRS P VAN ECK

ERF NO 103 BRENTON ON SEA

DRAWN: *[Signature]* DATE: 4.8.77 SCALE: 1:200

WATSONIA STREET

  

Scale 1-25

Section A-A

AFDELINGSRAAD/DIVISIONAL COUNCIL
KNYSNA.

edgeless and then green and brilliant herons.
A barred, robin, a yellow throat between.

Plan No. 73/77
12/5/77

ENDOMETRIUM - The lining of the uterus is referred to as the endometrium. The endometrium is the inner lining of the uterus and is the site of implantation of the fertilized egg.

The endometrium is composed of two layers: the functional layer and the basal layer. The functional layer is the upper layer and is the site of implantation of the fertilized egg. The basal layer is the lower layer and is the site of regeneration of the functional layer.

- 1. 50 x 76 Pine PCP Beams @ 14' q
- 2. 38 x 114 Pine PCP Beams @ 14' q
- 3. 100 lb. Laminated Aluminum Roofing Shingles
- 4. 50 lb. Laminated PCP Beams @ 0.30' q
- 5. 13 x 12 T & F PCP Ceiling Strips (S&P's Only)
- 6. 15 m. Grains Need
- 7. Wall Plate to Detail
- 8. Standard 112 cm x TIMBERLOG Wall
- 9. Galvanized Wire Mesh Reinforcing Wire
- 10. 6 m Concrete 13.3 b
- 11. 10 m. 1/2" Circular D.P.C
- 12. Concrete Finishing to Detail

ERF 34

ERF 103


AFDELINGSRAAD/DIVISIONAL COUNCIL
DUTENIQUA

Goedgekeurde onderhandelings en endossement hierop
Aangevraagd, subject to endossement below.
Plan No. 15/14/81
Datum/Date 15/4/81
Building Insp.

ENDOSSEMENT No. 1 - This plan is
subject to compliance by the applicant with
the provisions contained in the Code of Town
Planning Regulations.
No. 2 - The applicant must ensure that the
proposed building is constructed in accordance
with the provisions of the Code of Town
Planning Regulations.
No. 3 - The applicant must ensure that the
proposed building is constructed in accordance
with the provisions of the Code of Town
Planning Regulations.


ERF 102

ENDOSSEMENT No. 2 - This plan is
subject to compliance by the applicant with
the provisions contained in the Code of Town
Planning Regulations.
No. 3 - The applicant must ensure that the
proposed building is constructed in accordance
with the provisions of the Code of Town
Planning Regulations.

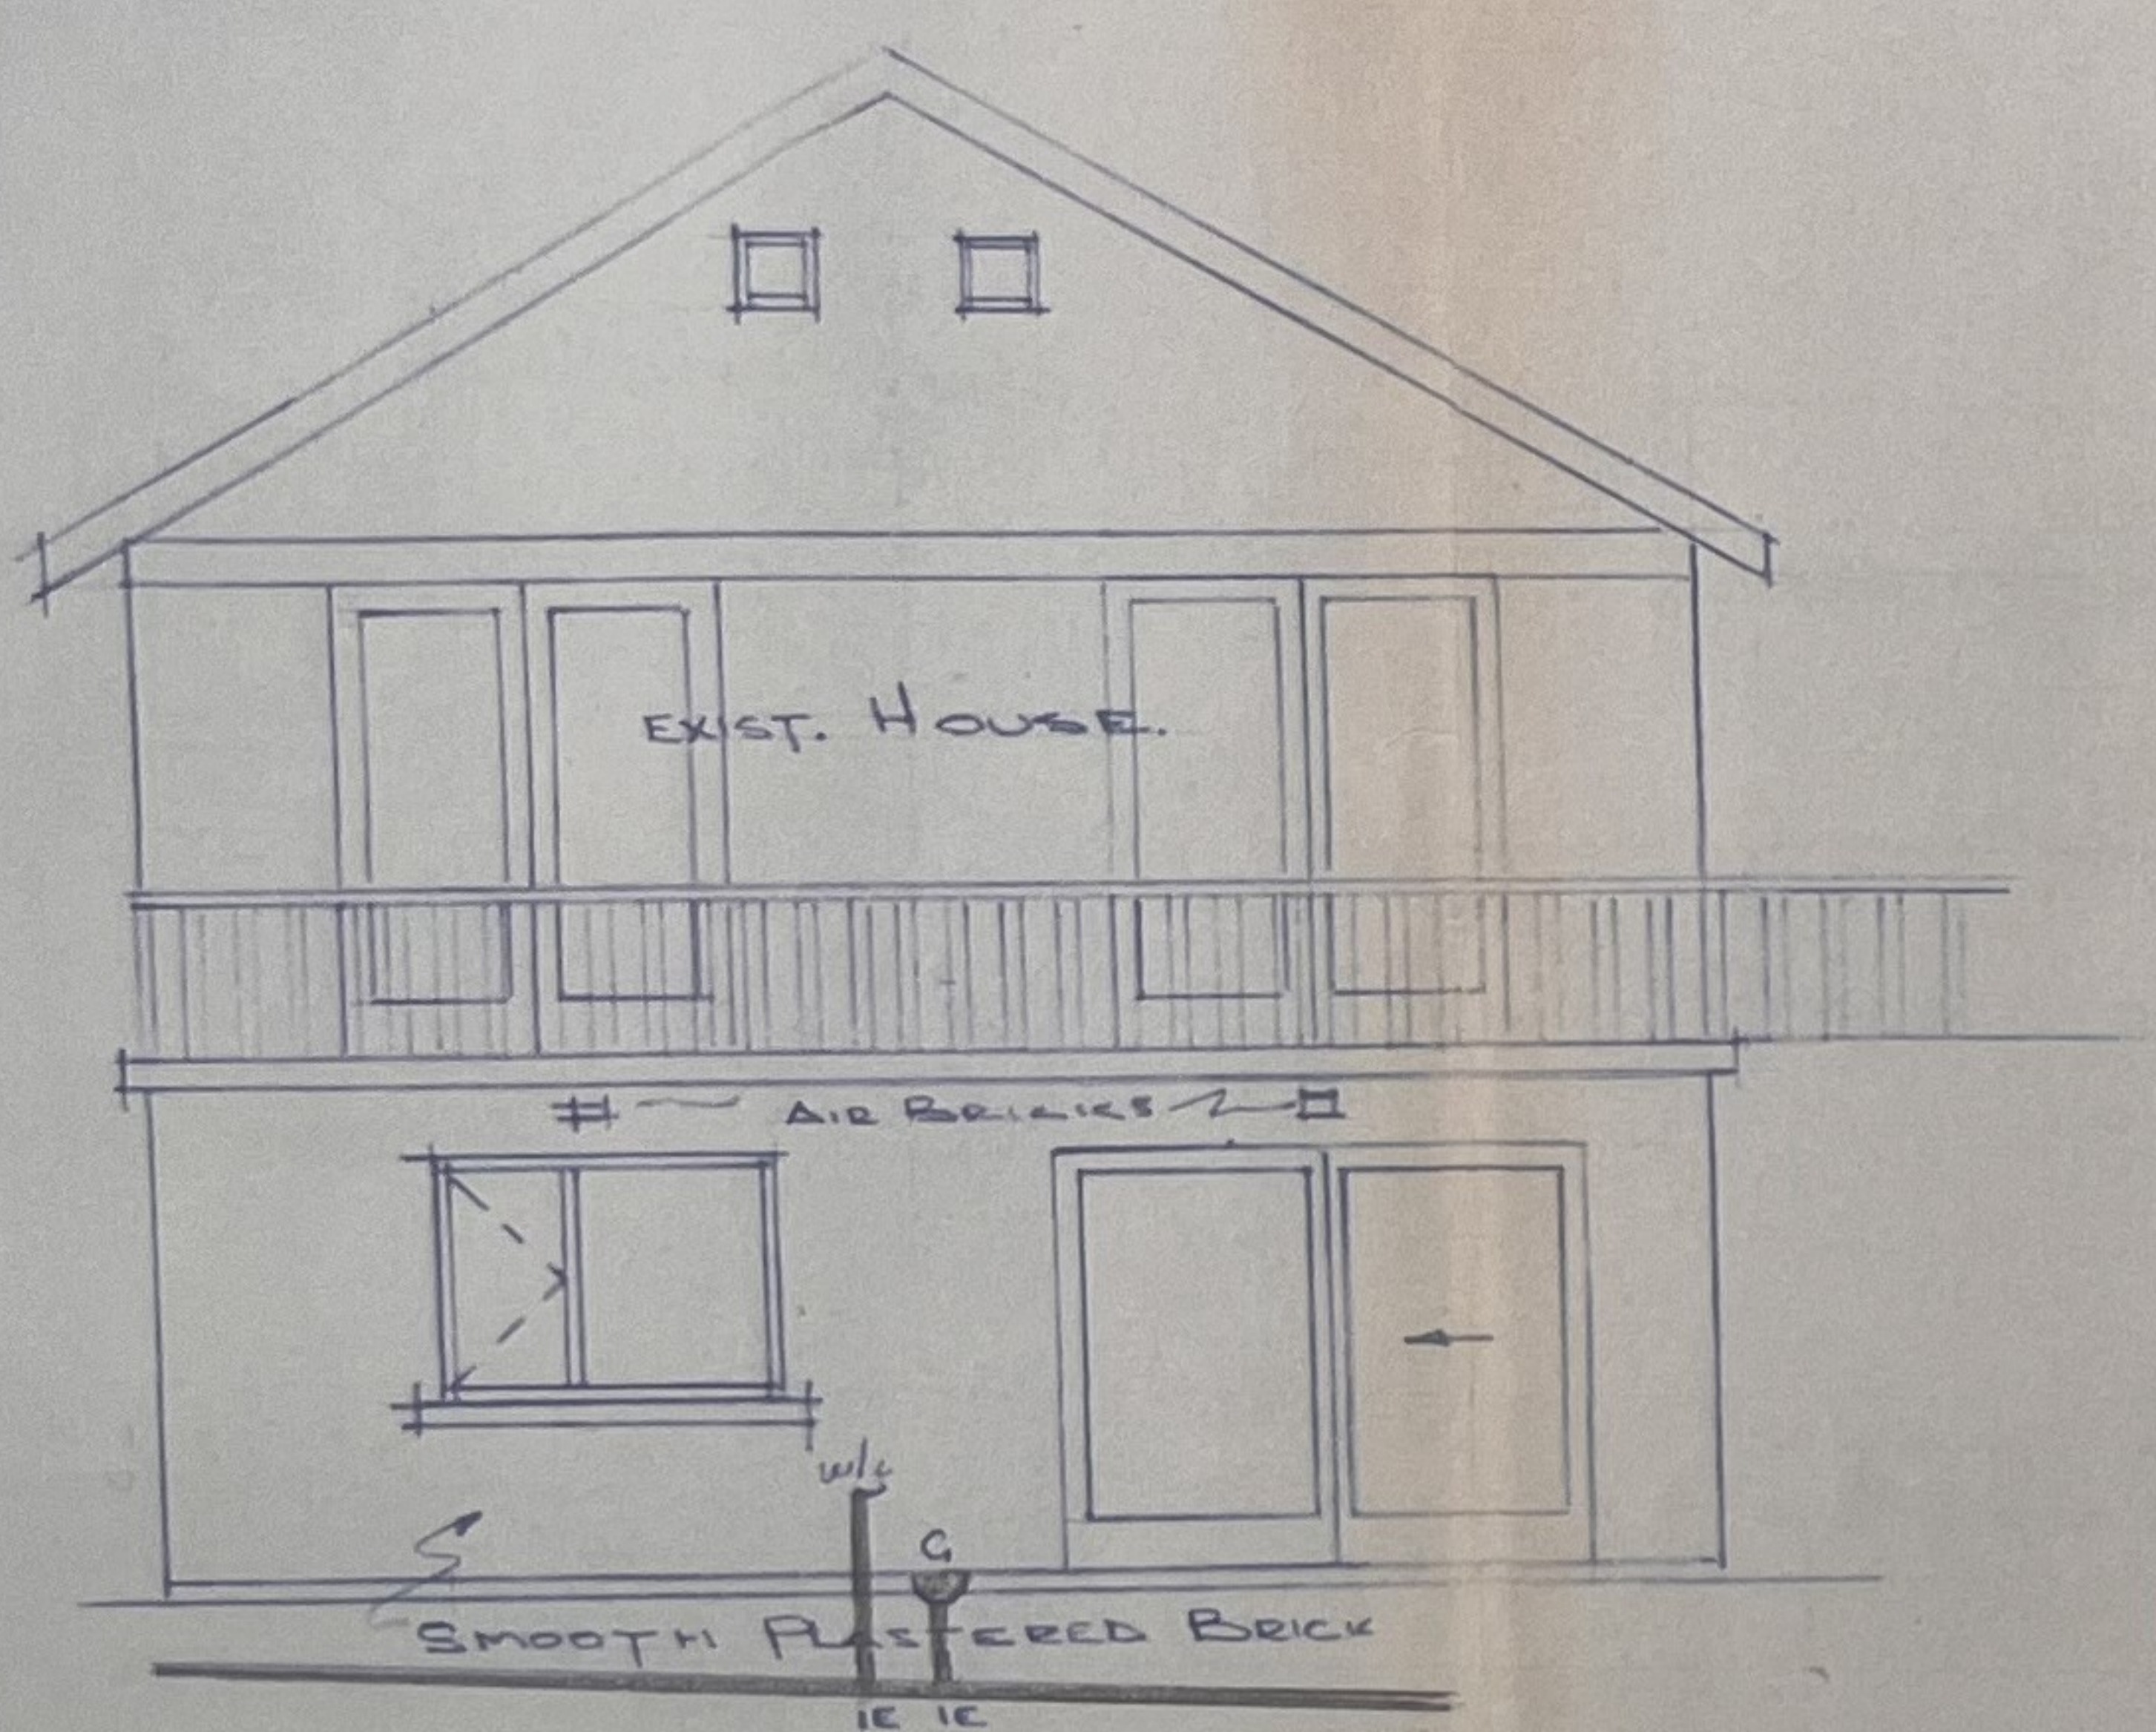

NORTH ELEVATION

1:50


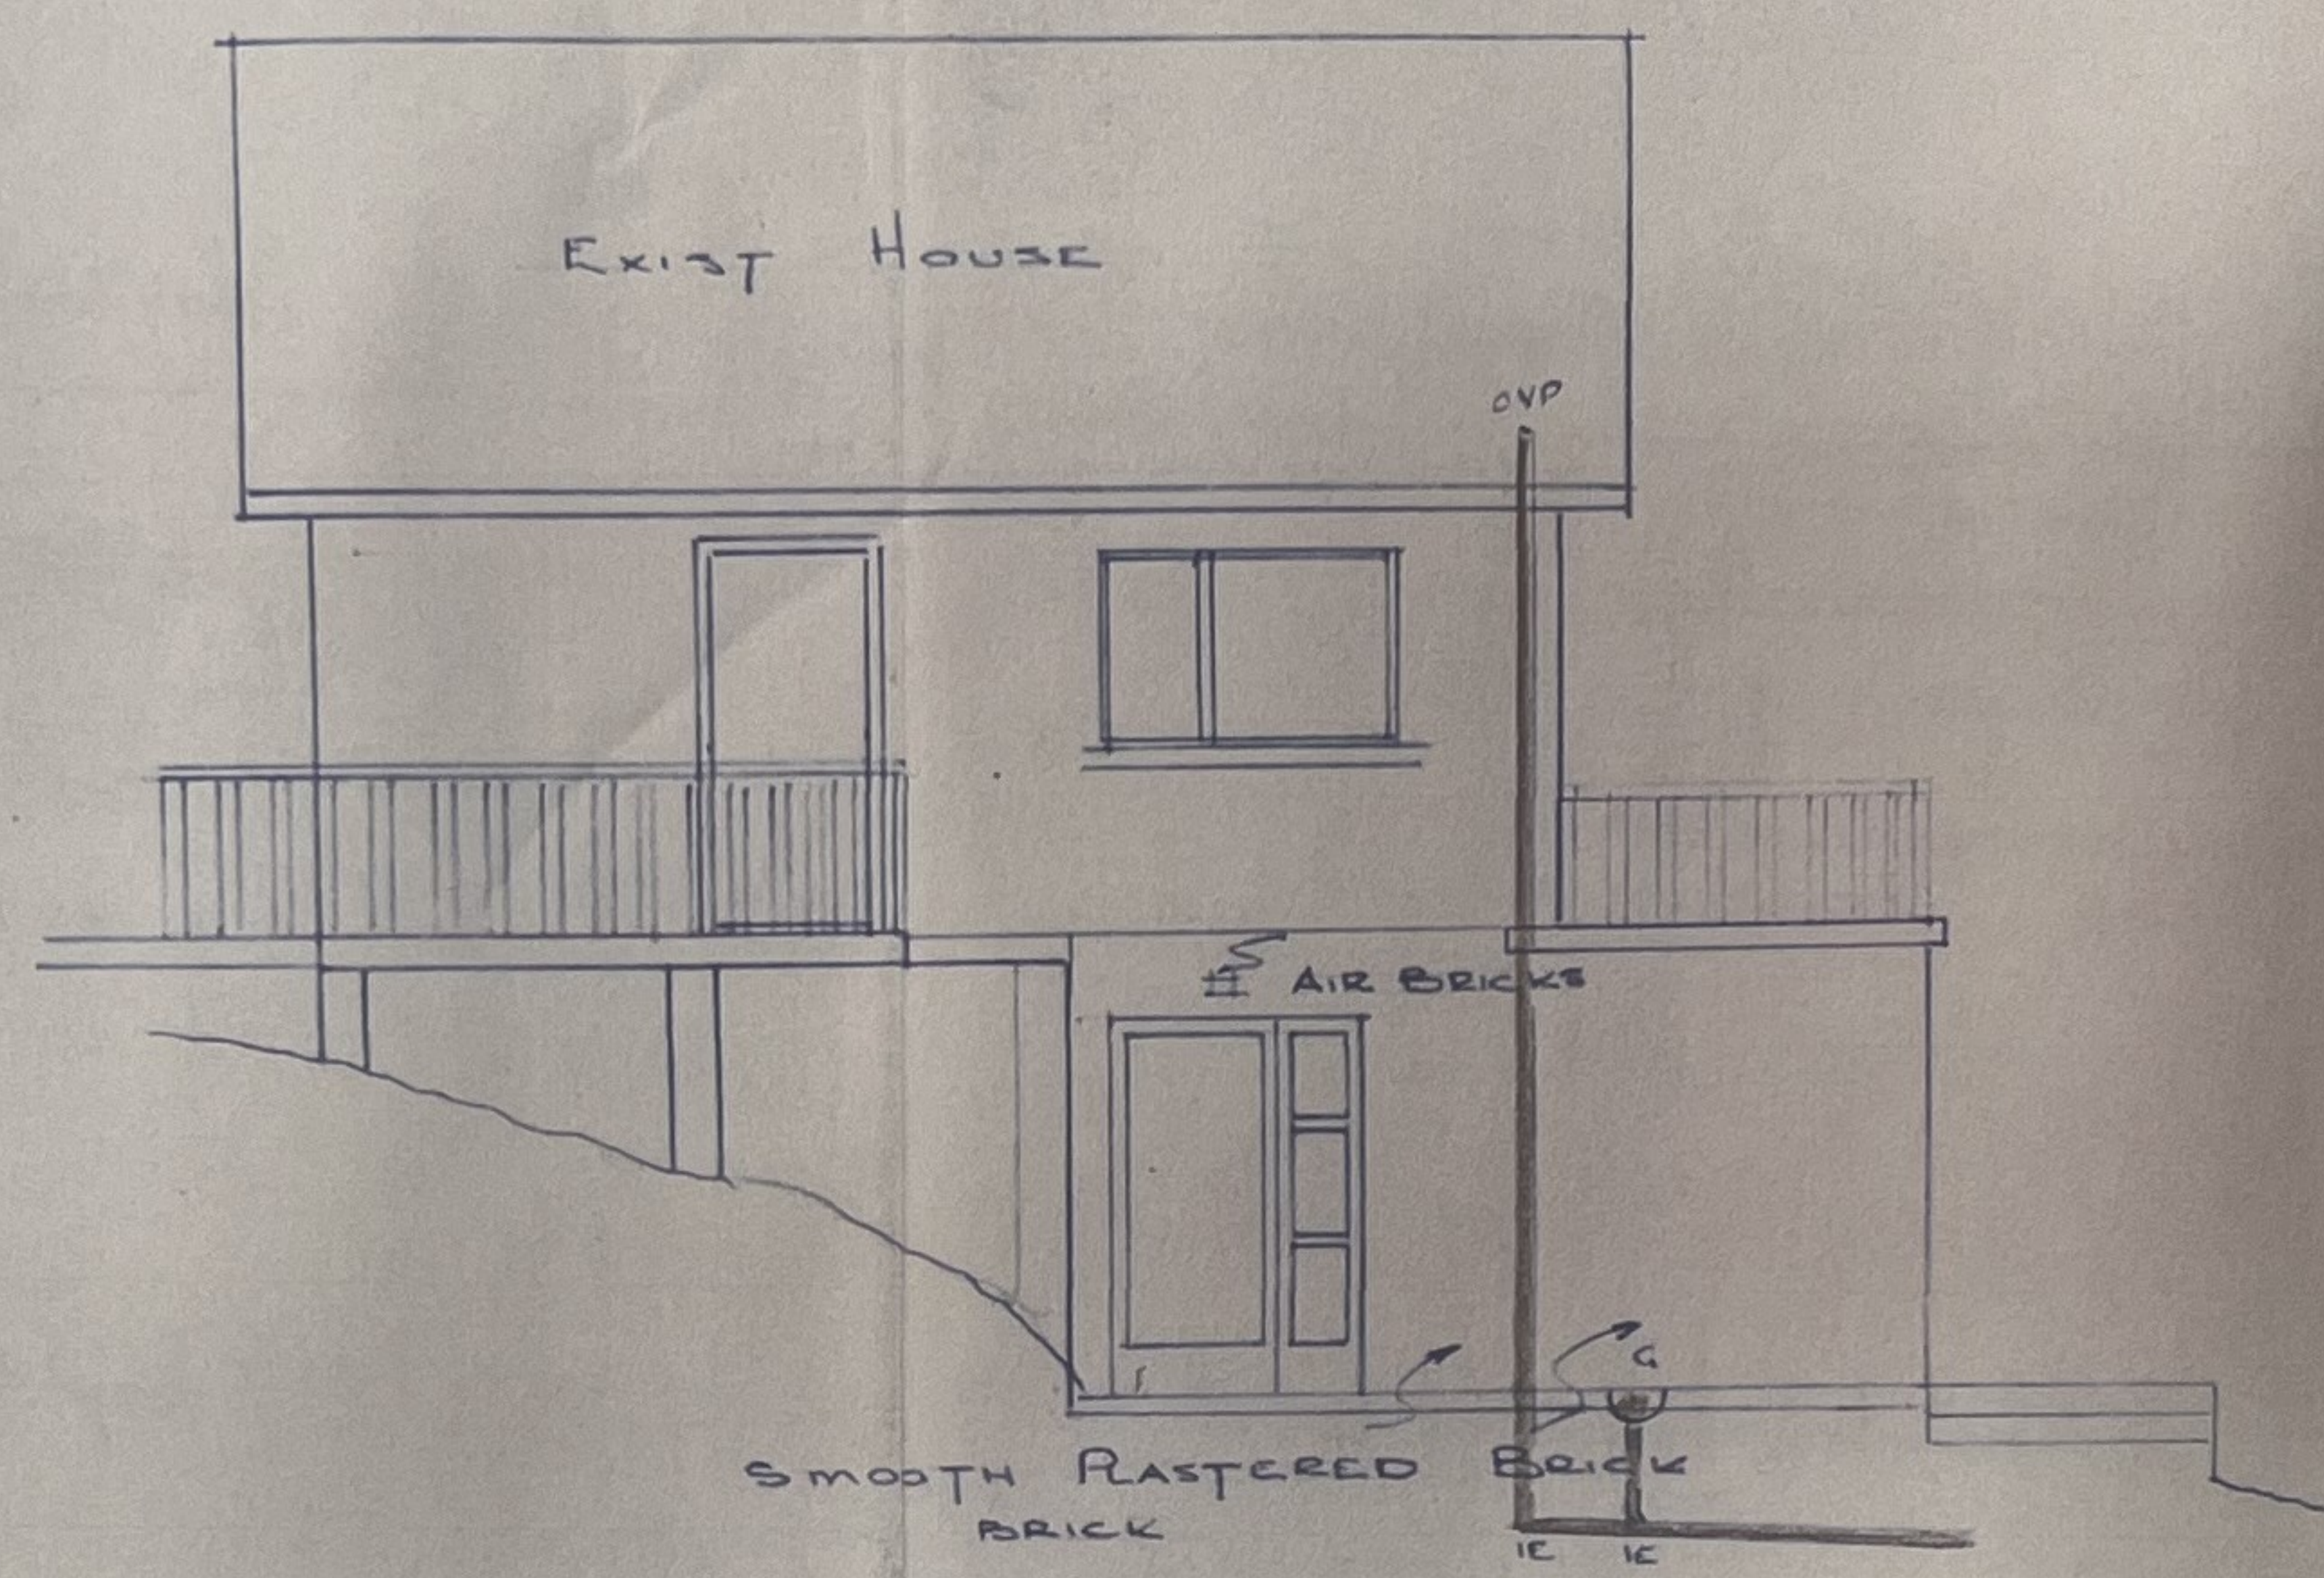


EAST ELEVATION


1:50

NOTE

1. ALL LEVELS AND DIMENSION TO BE CHECKED ON SITE BEFORE WORK IS STARTED
2. P.V.C. D.P.C. TO BE BUILT INTO WALLS AT ALL LINTOLS, CILLS AND AT FLOOR LEVEL.
3. 100 mm Ø SOIL PIPE TO HAVE A MAX FALL OF 1:10 AND A MIN OF 1:40
4. I.E.S. AT ALL BENDS AND JUNCTIONS
5. CONTRACTOR TO ENSURE THAT ALL FLOOR BEAMS ARE ADEQUATELY AND SAFELY PROPPED BEFORE EXIST FOUNDATION POLES ARE REMOVED TO BUILT WALL FOUNDATIONS.
6. PROPS ARE ONLY TO BE REMOVED WHEN BRICK WALLS ARE THOROUGHLY DRY AND BEAMS ARE IN POSITION.

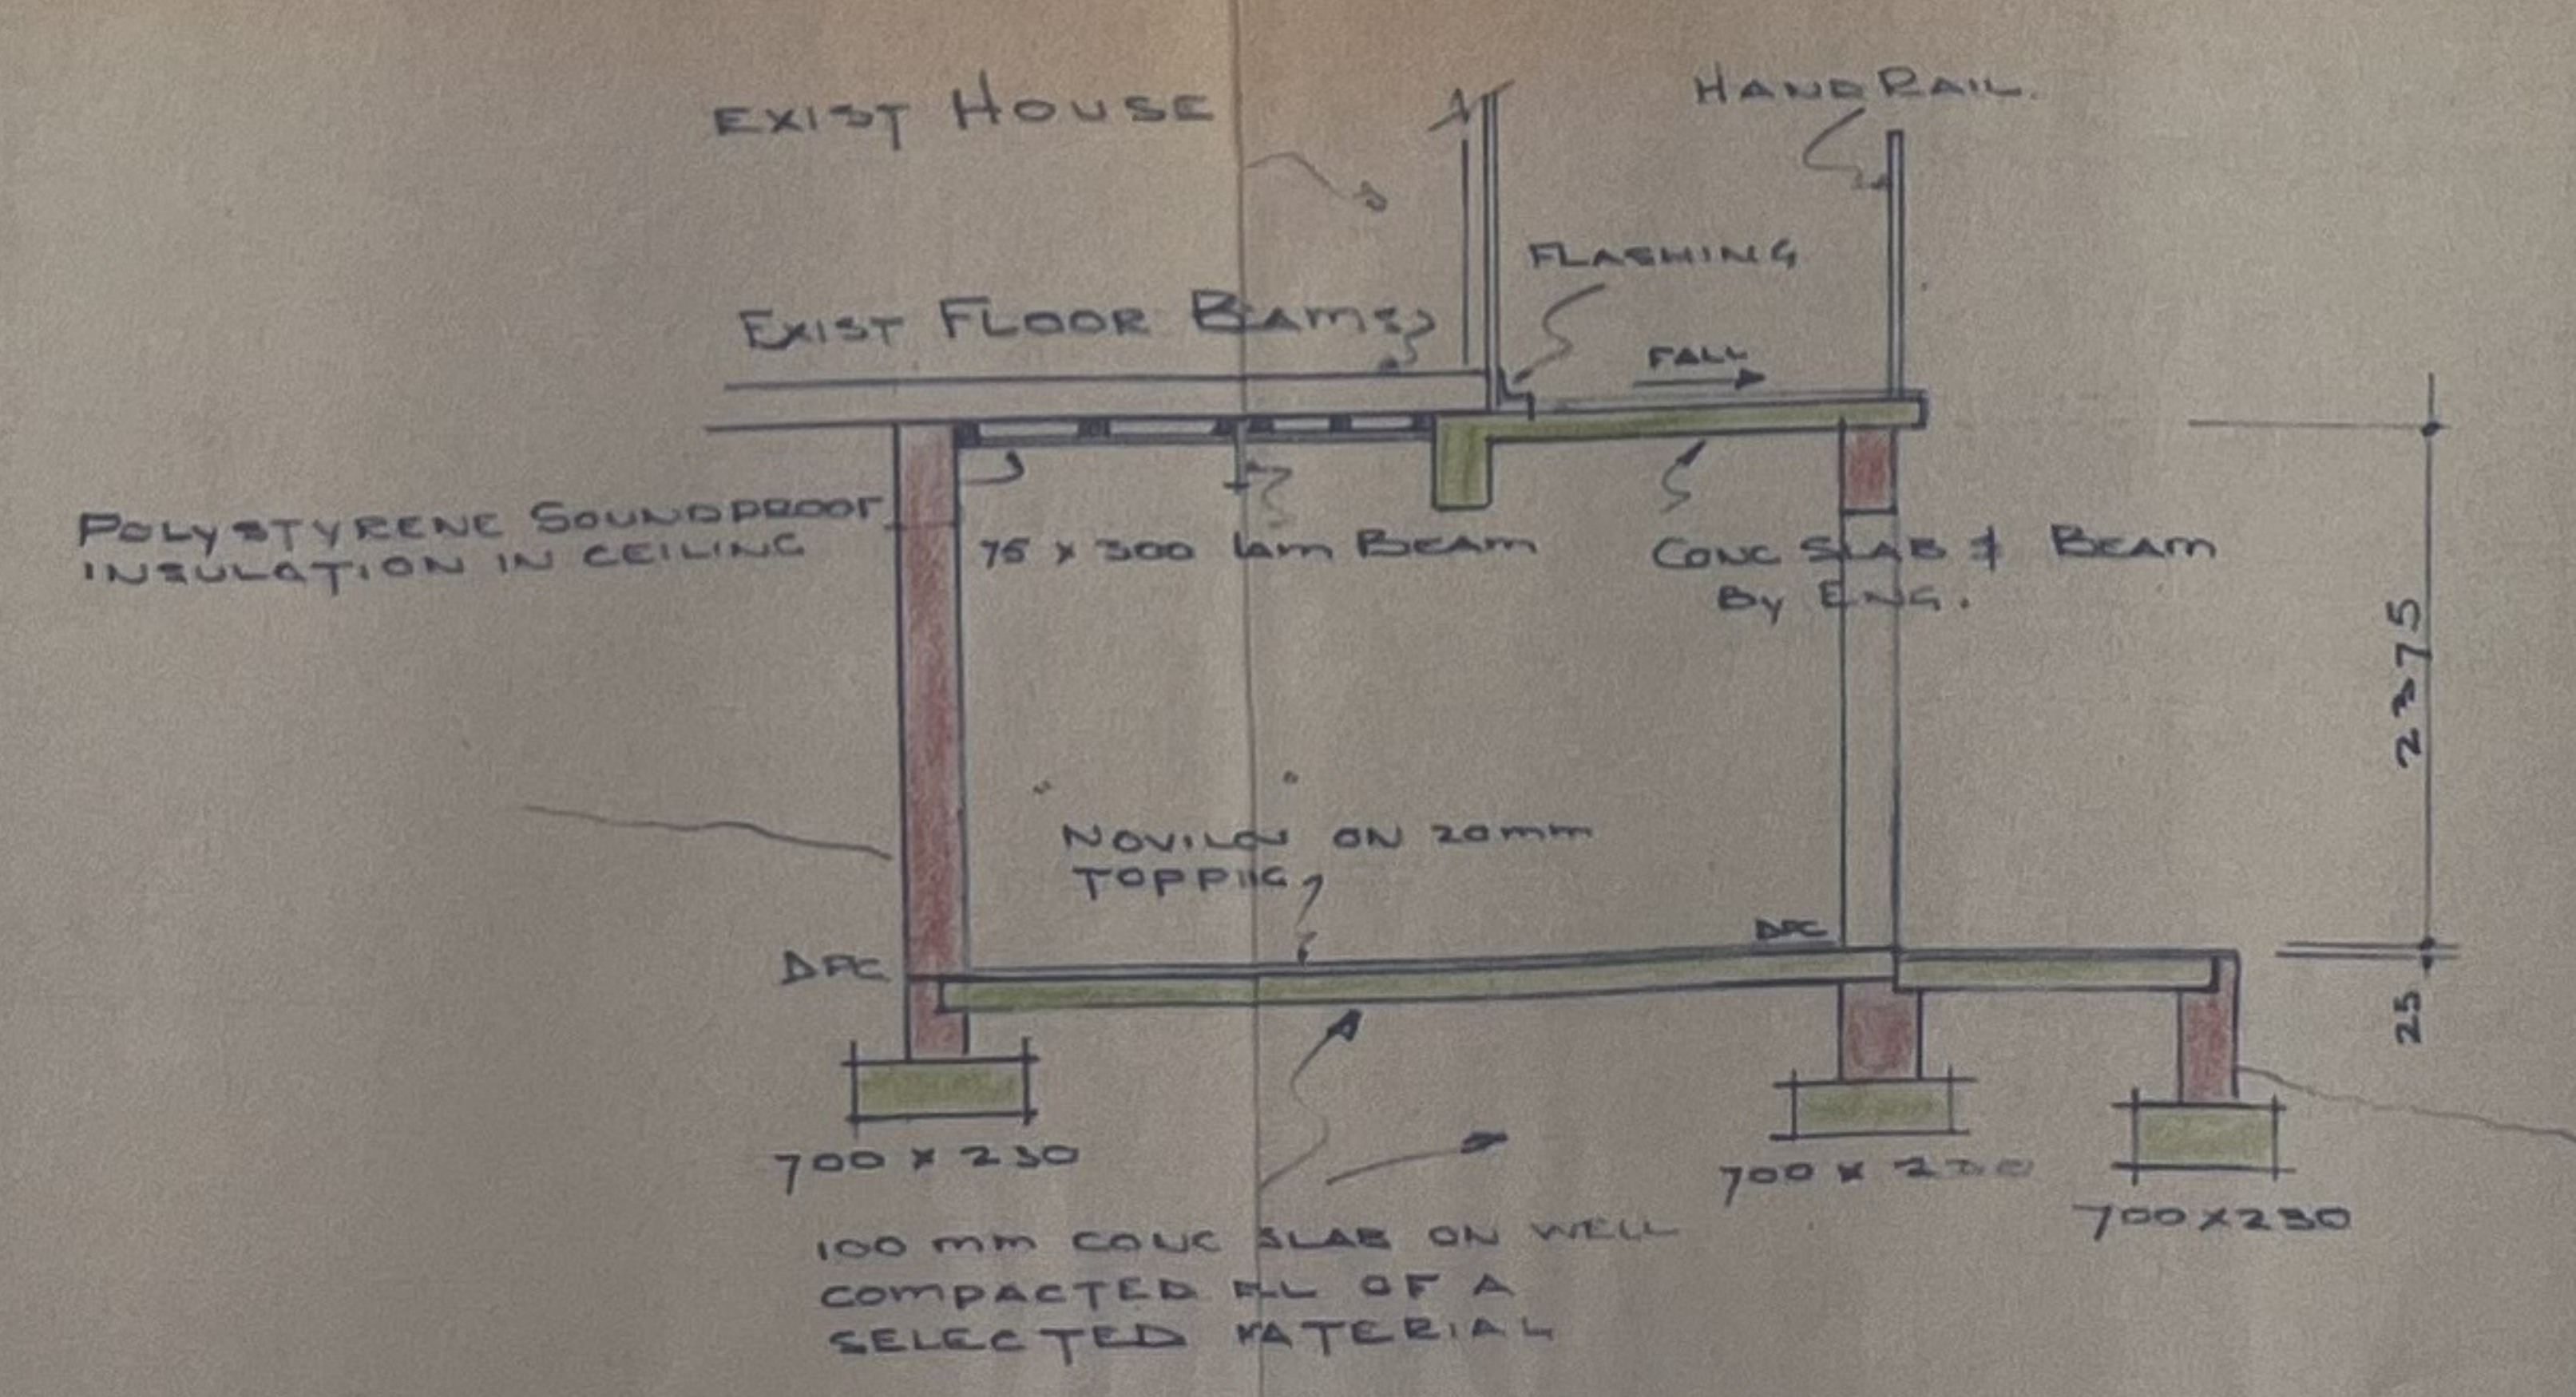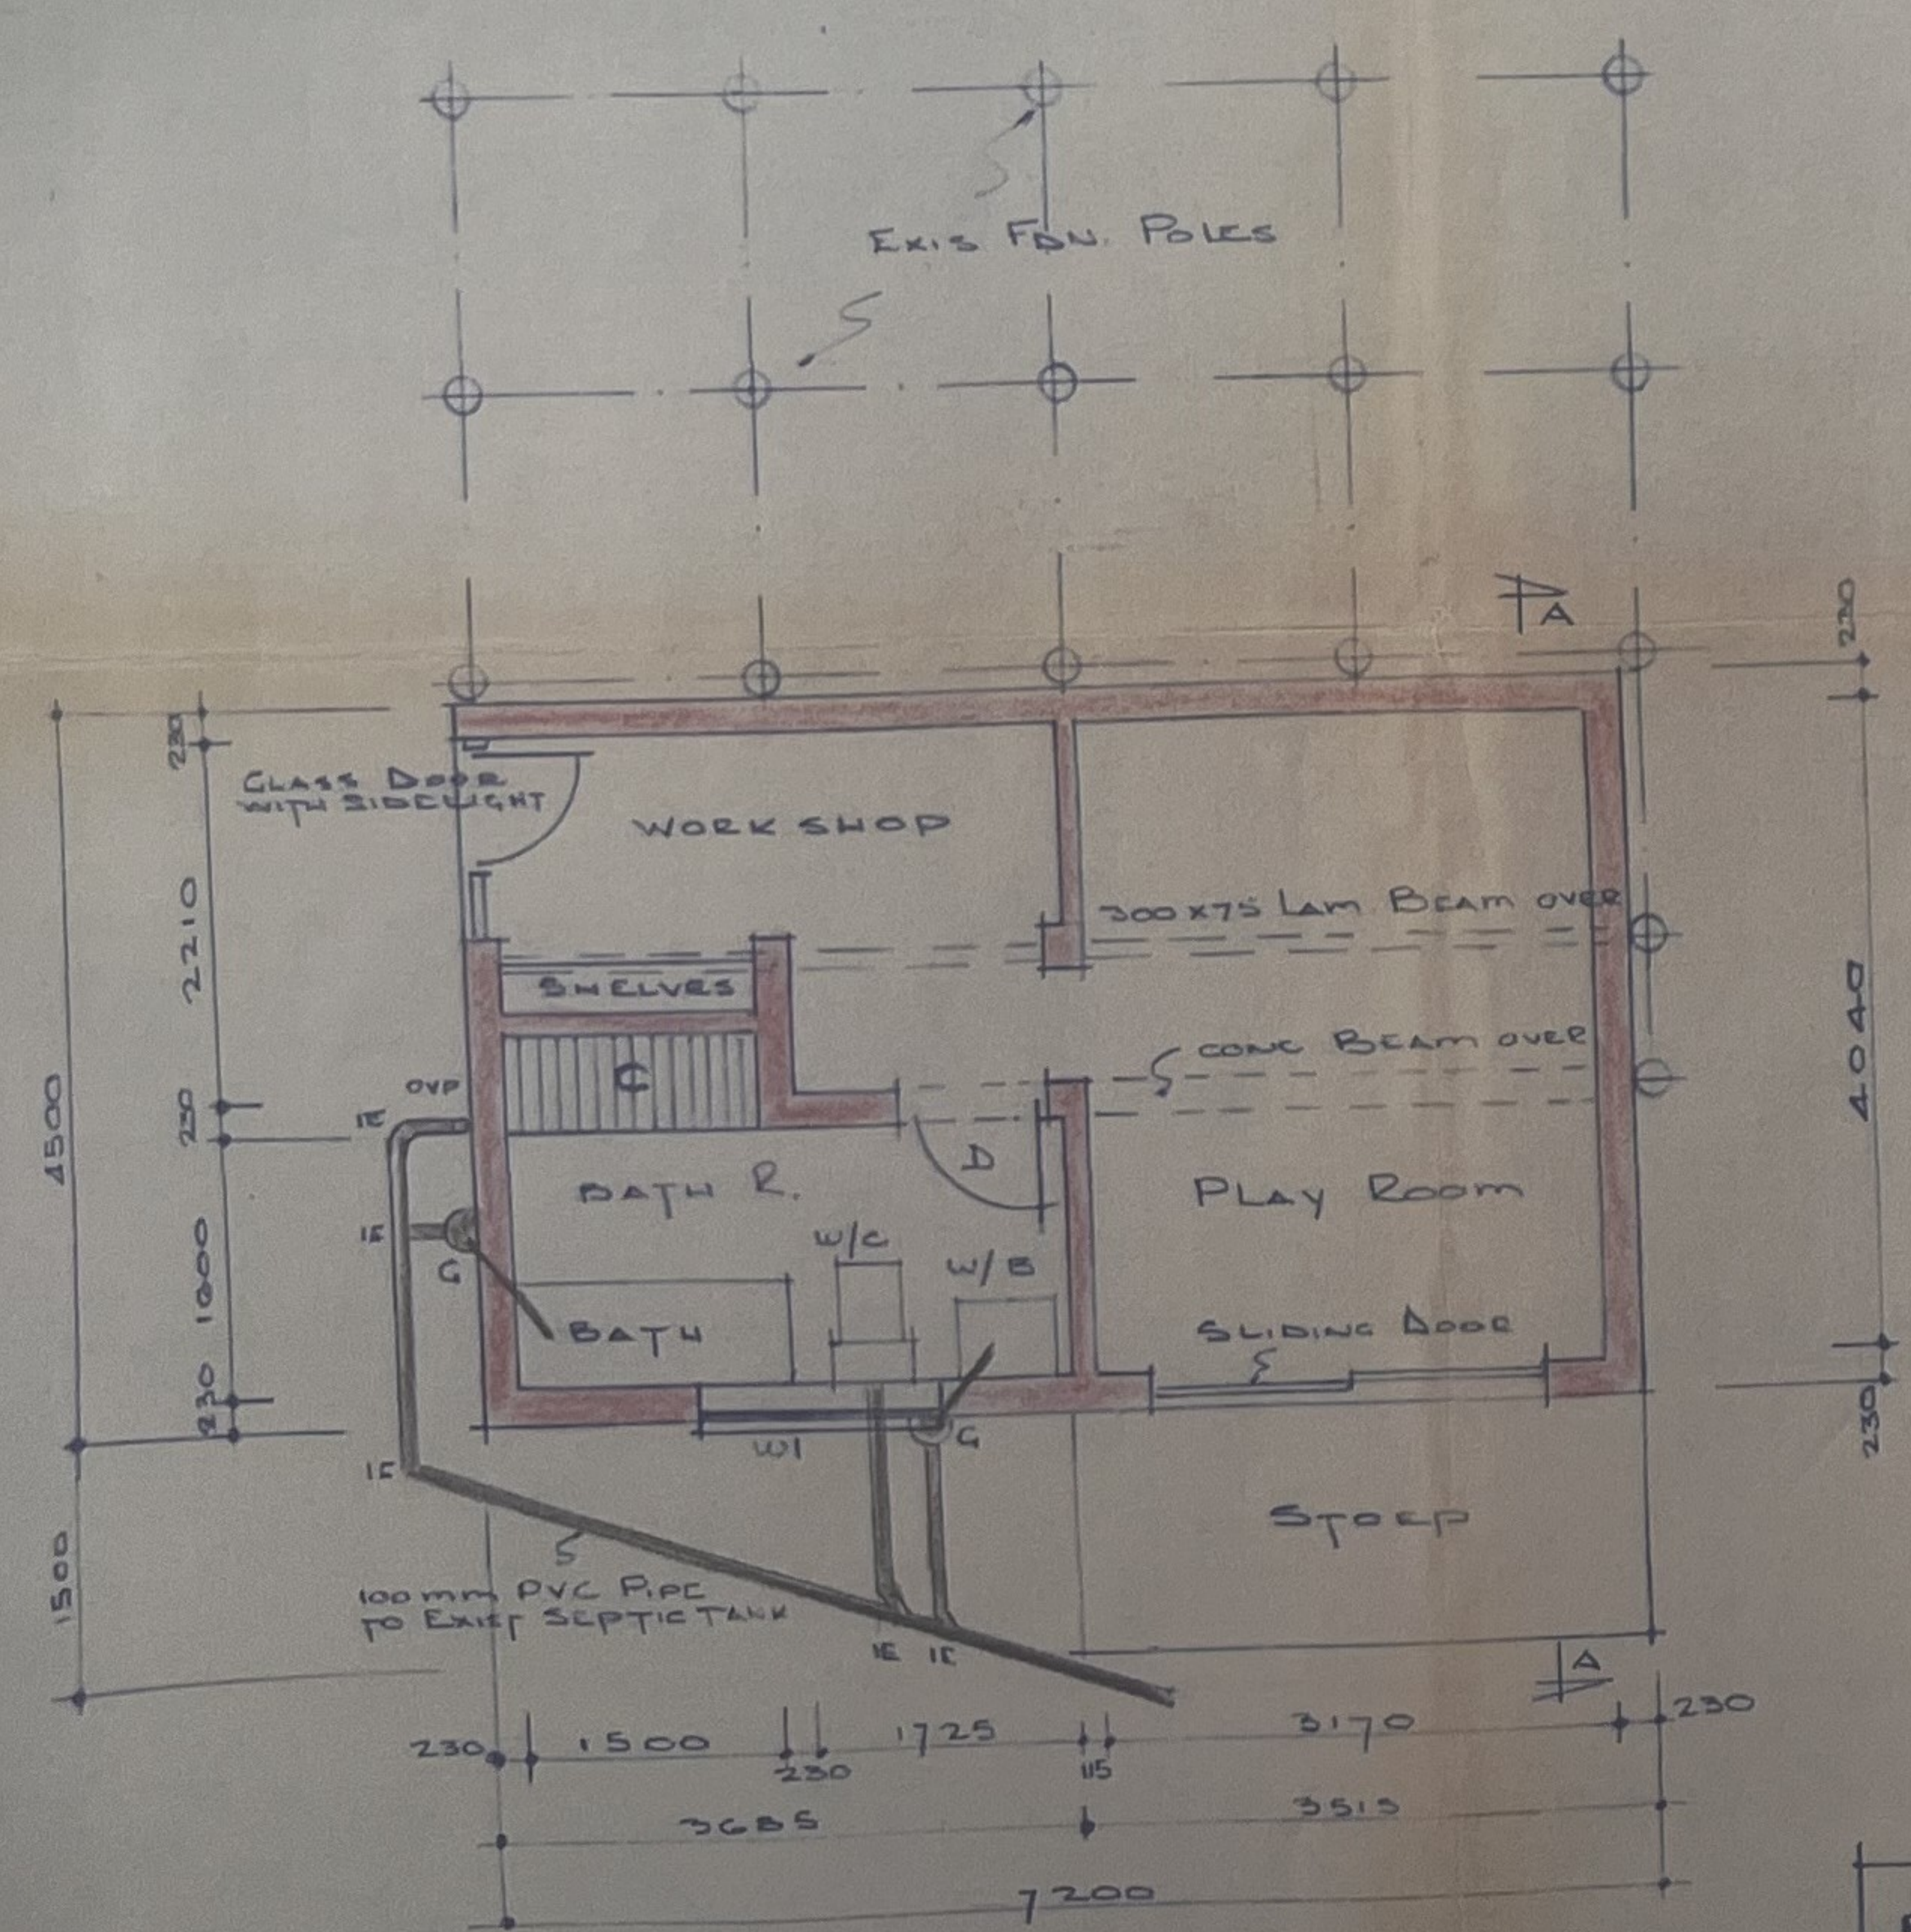

SECTION A-A


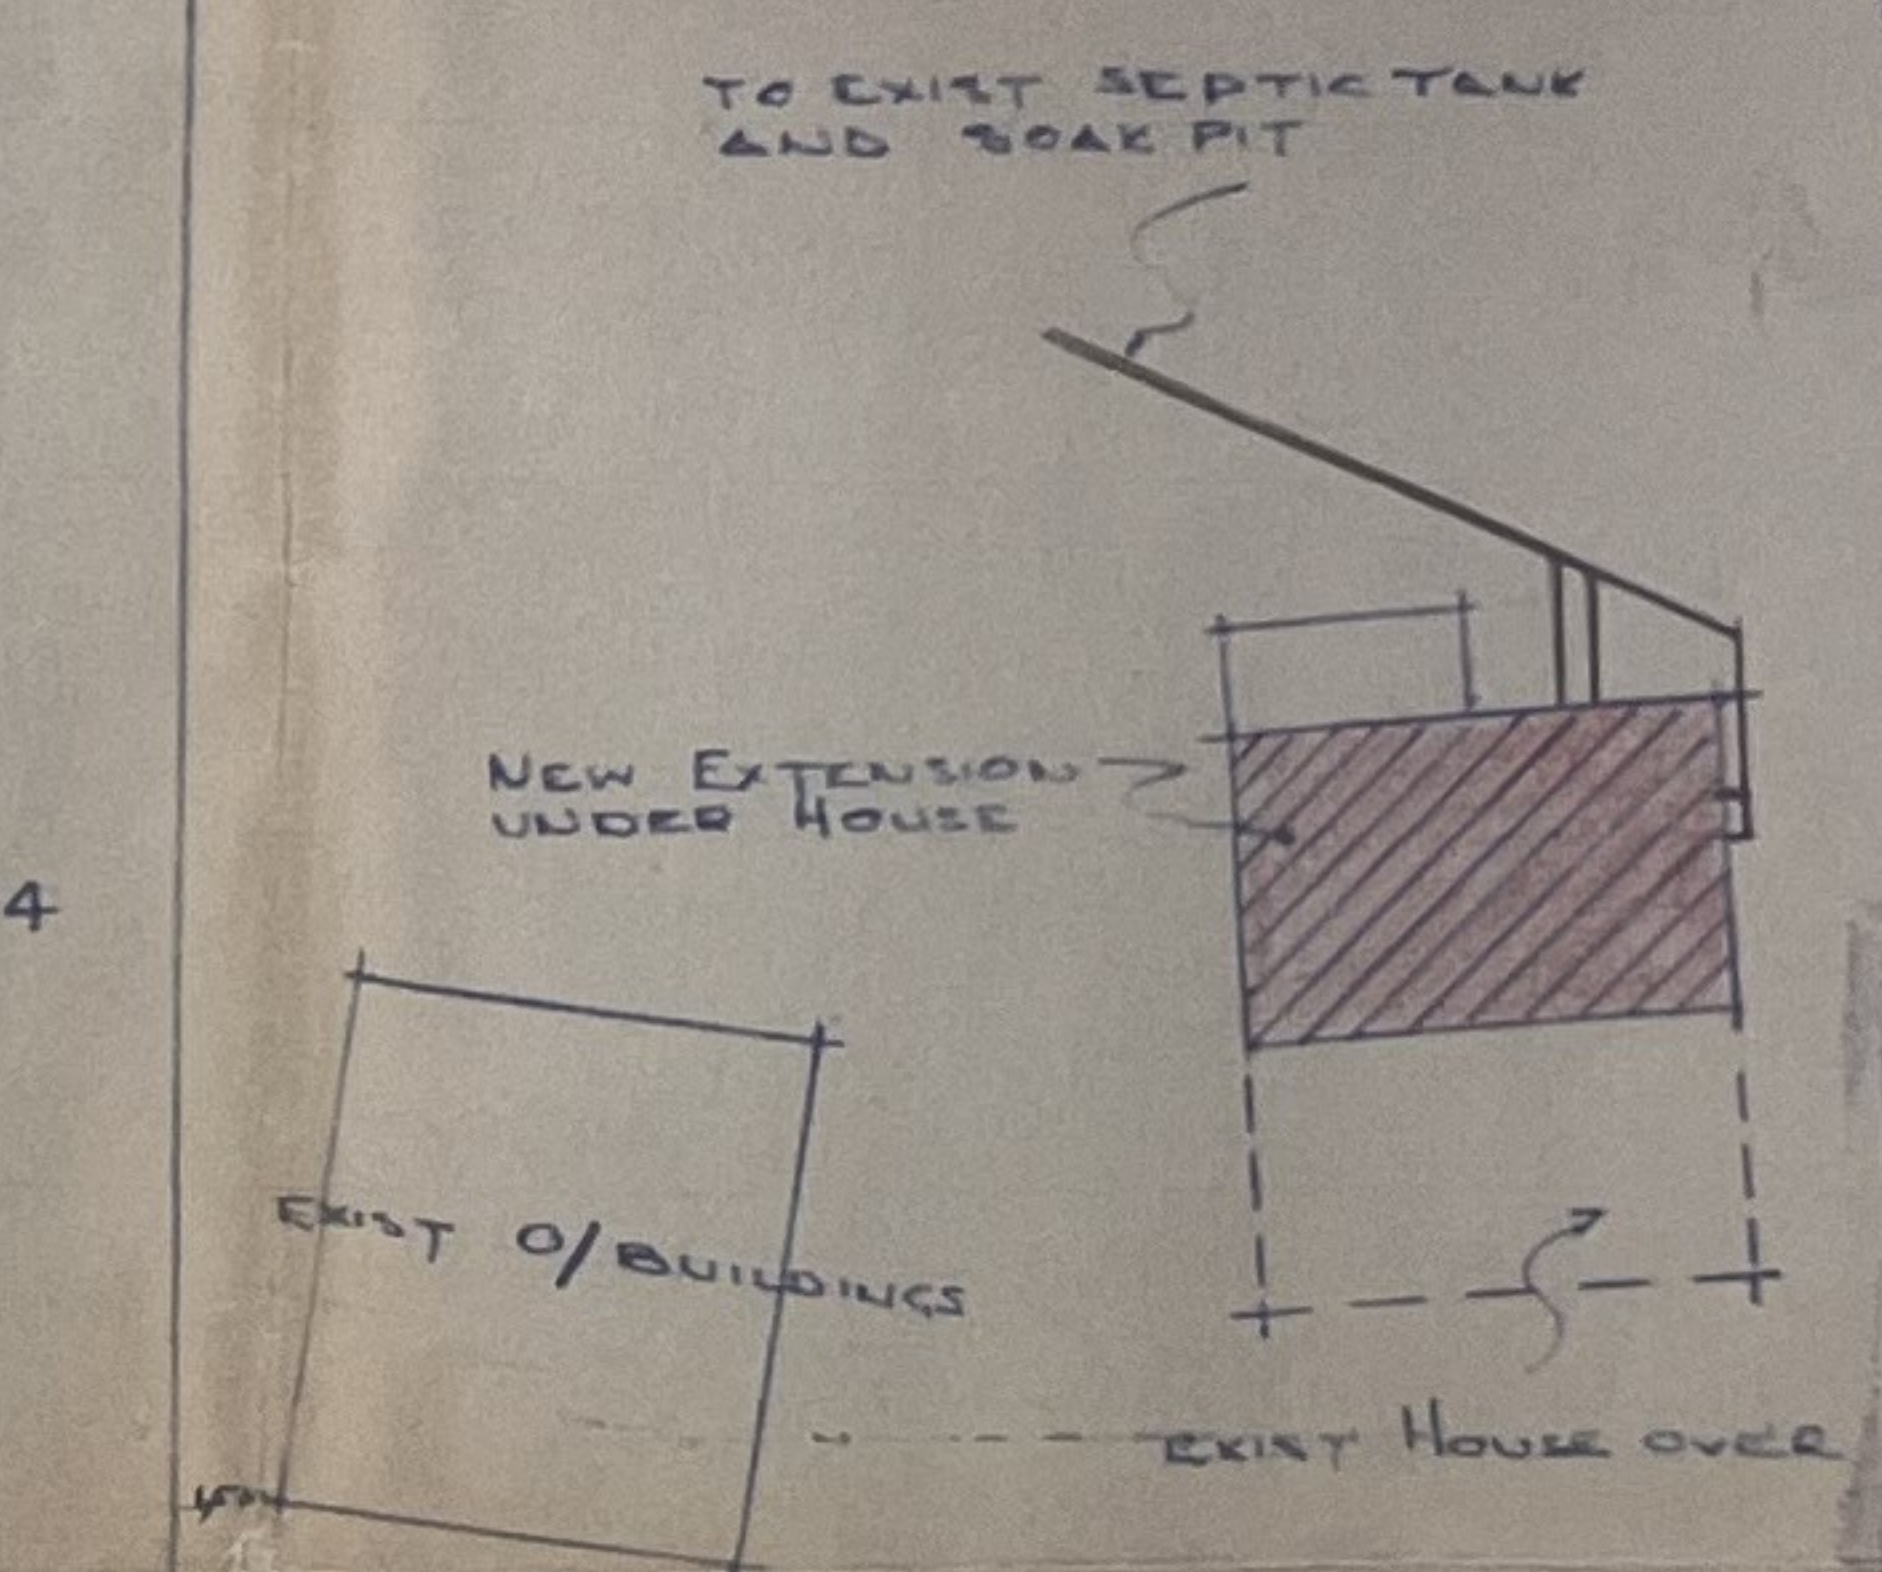


WATSONIA AVENUE





SITE PLAN
1:200

PROPOSED ADDITIONS TO EXISTING HOUSE FOR MR. P. VAN ECK ON ERF 103
BLENTON-ON-SEA DISTRICT KNY3NA

SCALE	DRAWN BY	DATE
1:50 1:200	E.H. VOORSTER	2.4.81

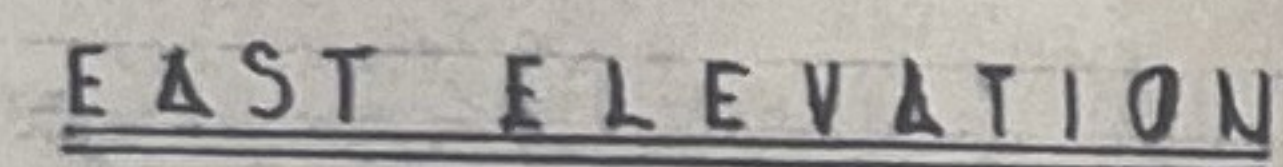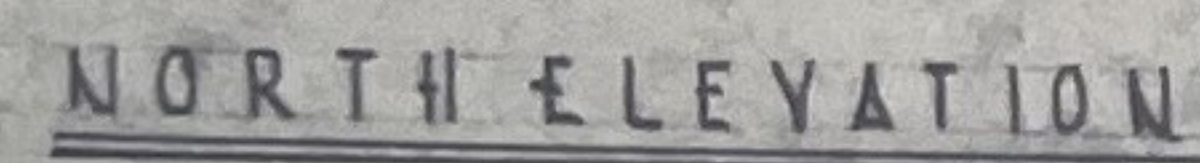

PLAN 1:100

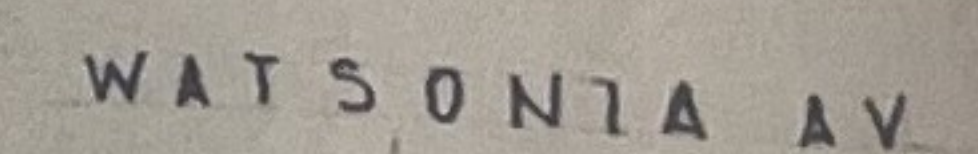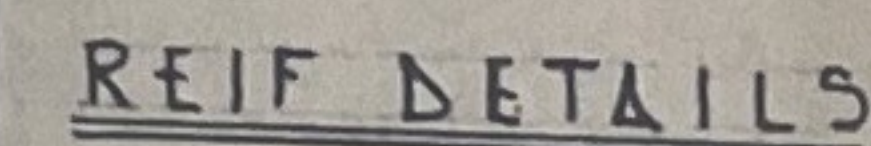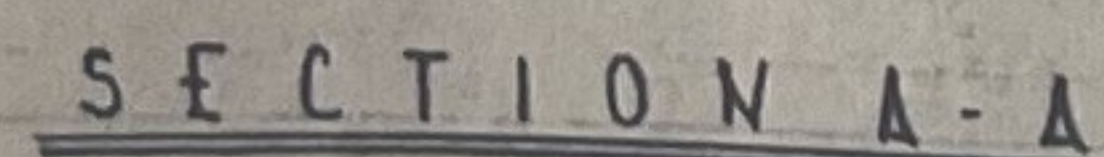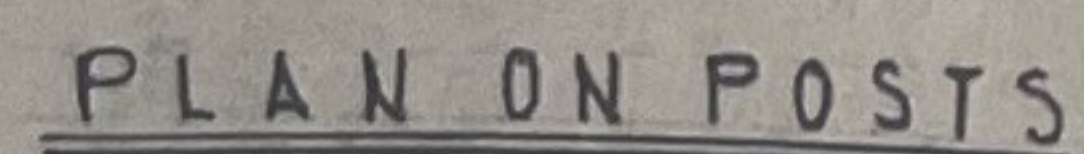

AFDELINGSRAAD/DIVISIONAL COUNCIL
DUTENIQUA

SITE PLAN

1:200

Budgetary Underwriting and endowment
Approved, subject to **underwriting** plan.
N
Date No. **147/87**
15/9/87
Date/Date

PROPOSED EXTENSION TO EXISTING HOUSE FOR MR E BARWARD ON ERF 103 BRENTON-ON-SEA DIST KNYSNA

Building Inspection			
DRAWN BY	DATE	SCALES	DEG NO
EH VORSTER	3.9.87	1:100 1:100 1:50	D07/14