
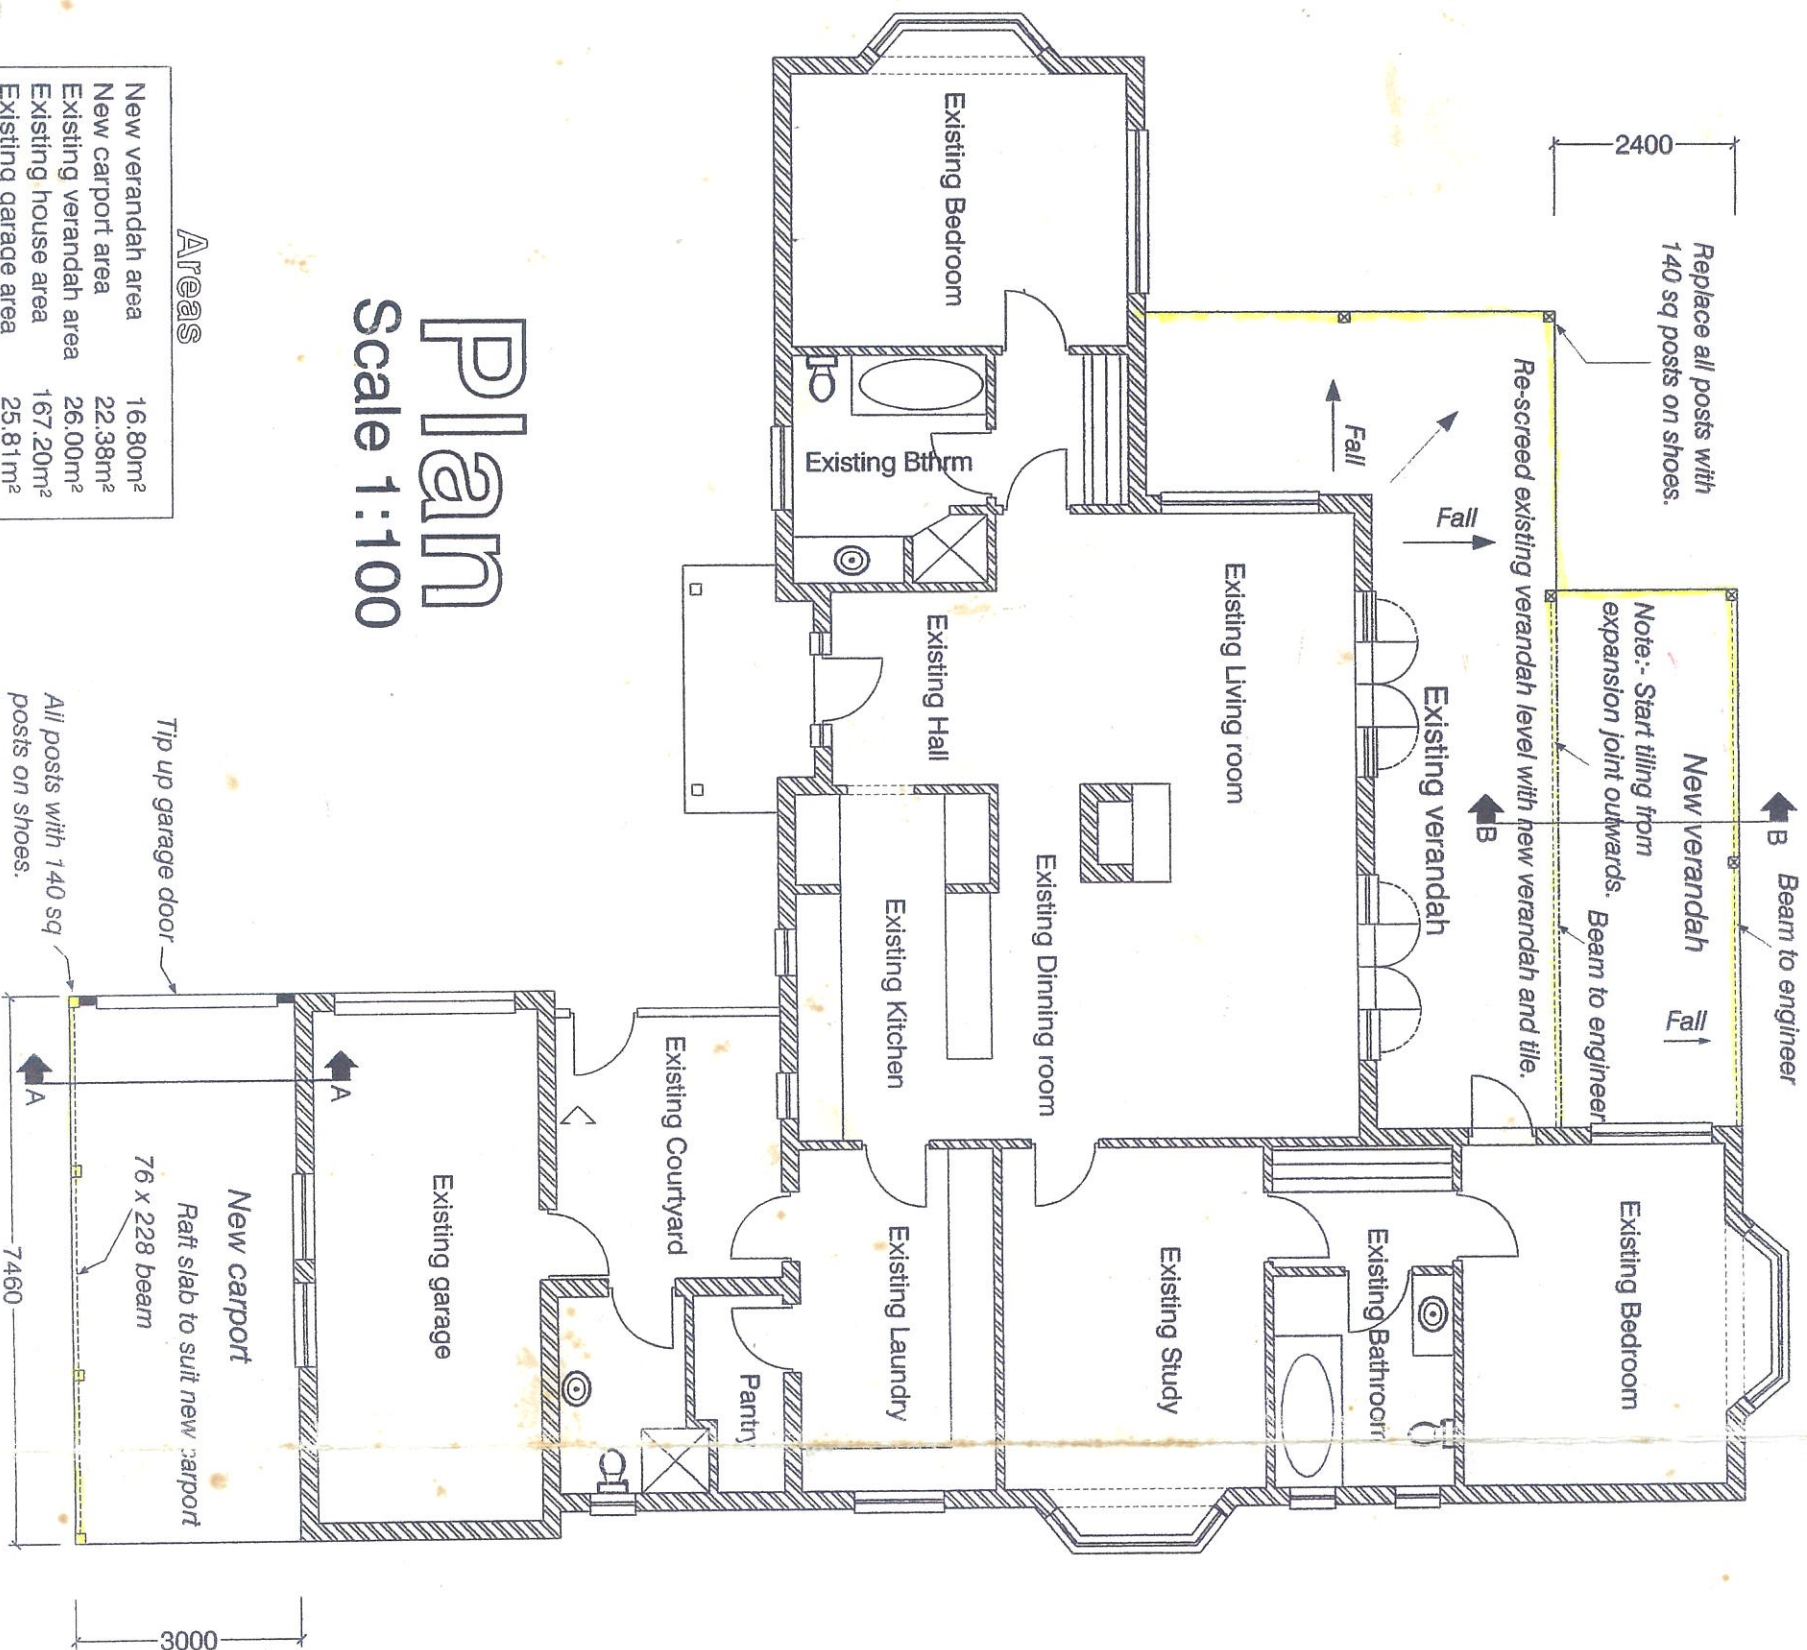


New verandah area	16.80m²
New carport area	22.38m²
Existing verandah area	26.00m²
Existing house area	167.20m²
Existing garage area	25.81m²
ERF size	99.4m²
Coverage	25.97%

Areas


Plan

Scale 1:100

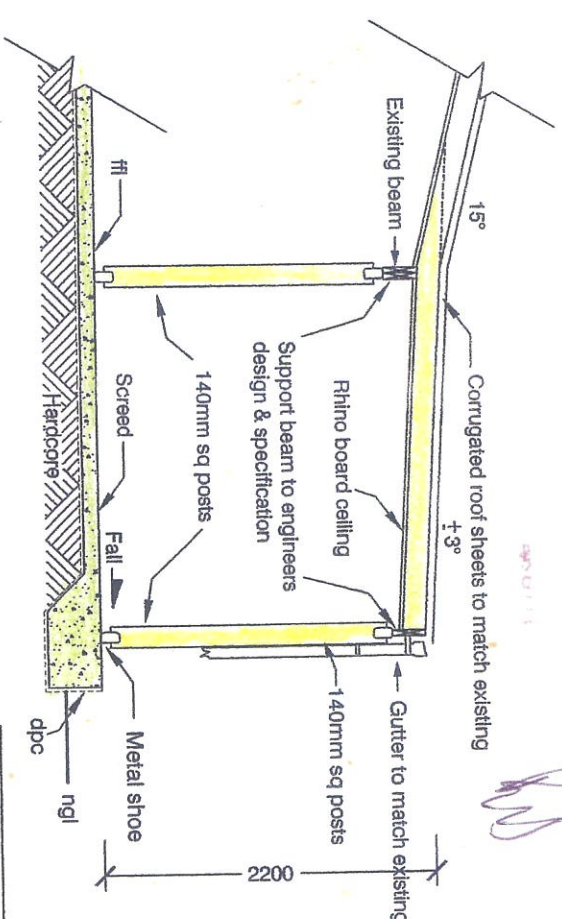

Section B-B

Scale 1:50

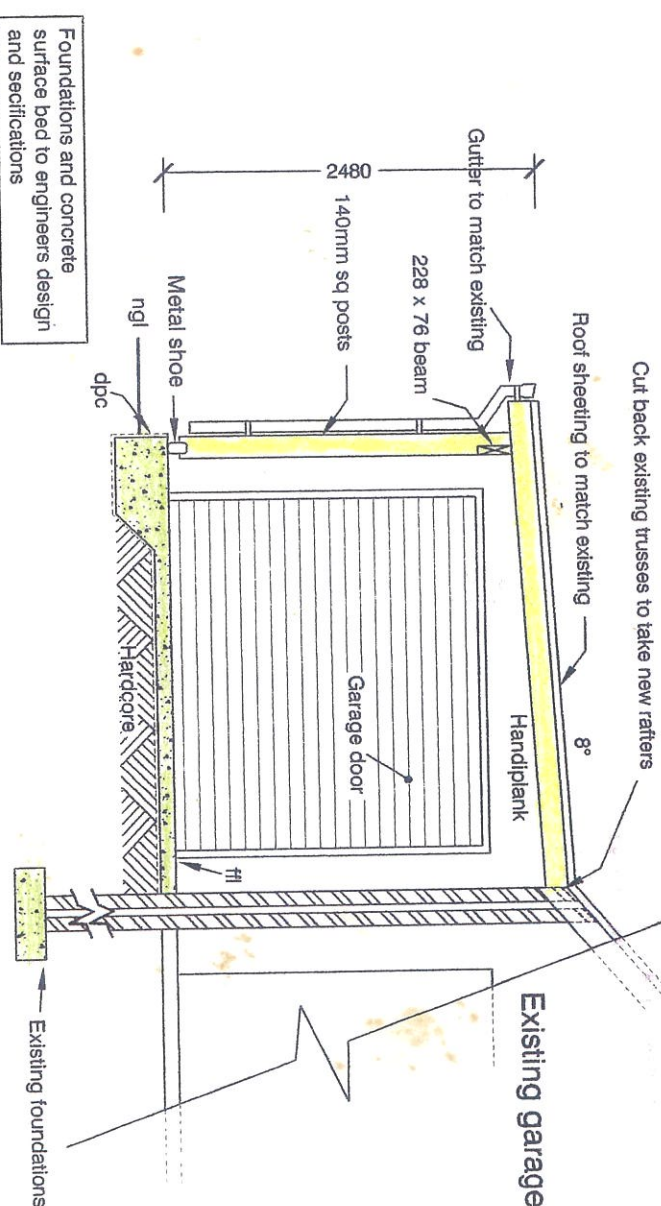

Section A-A

Scale 1:50

PROJECTION: PLAN & SECTIONS

CLIENT: Mr & Mrs Halliday

PROJECT: New carport & verandah extension

Andrew ave. Knysna

DRAWING NO:03/006

ERF 6174

DRAWN: W.K.Hartley

CHECKED: T.H


DATE: 27 March 2006

CLIENT'S SIGNATURE


16/8/16



North Elevation
Scale 1:100

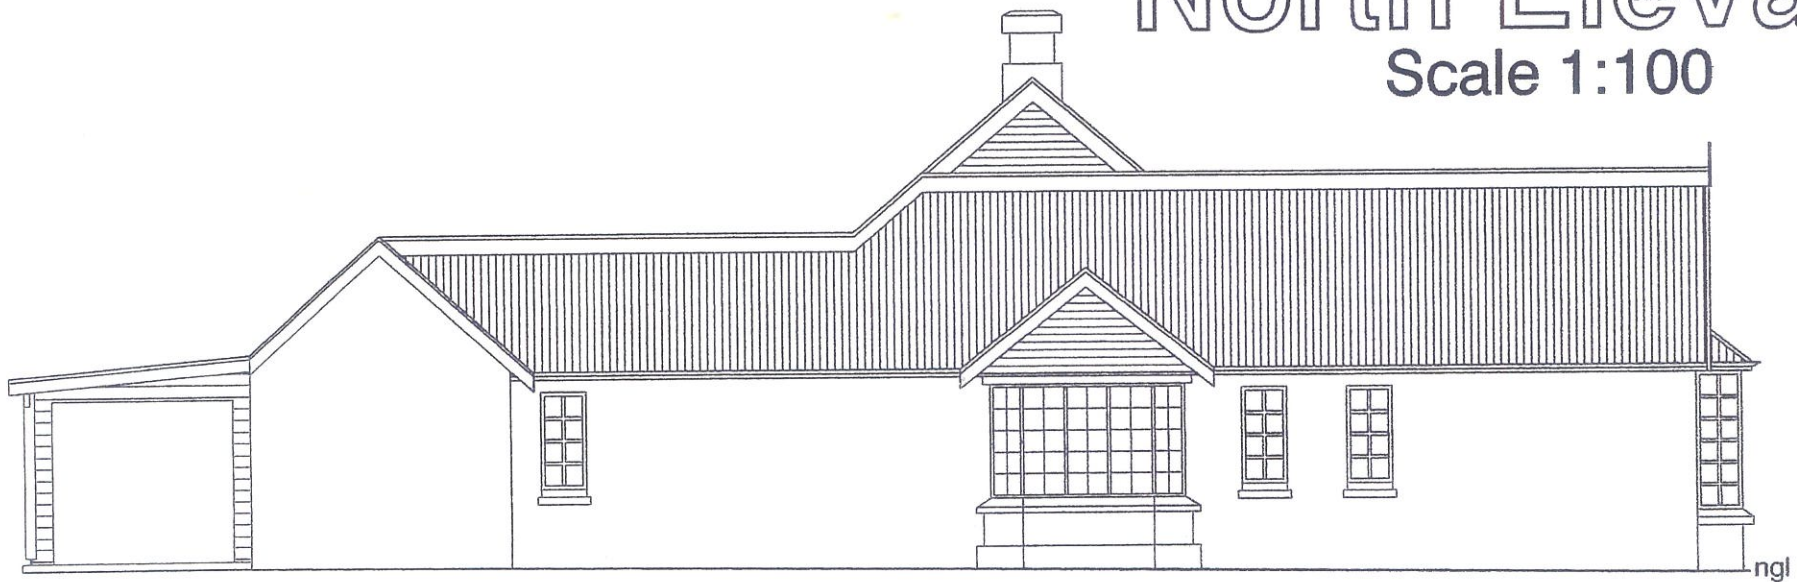

East Elevation
Scale 1:100

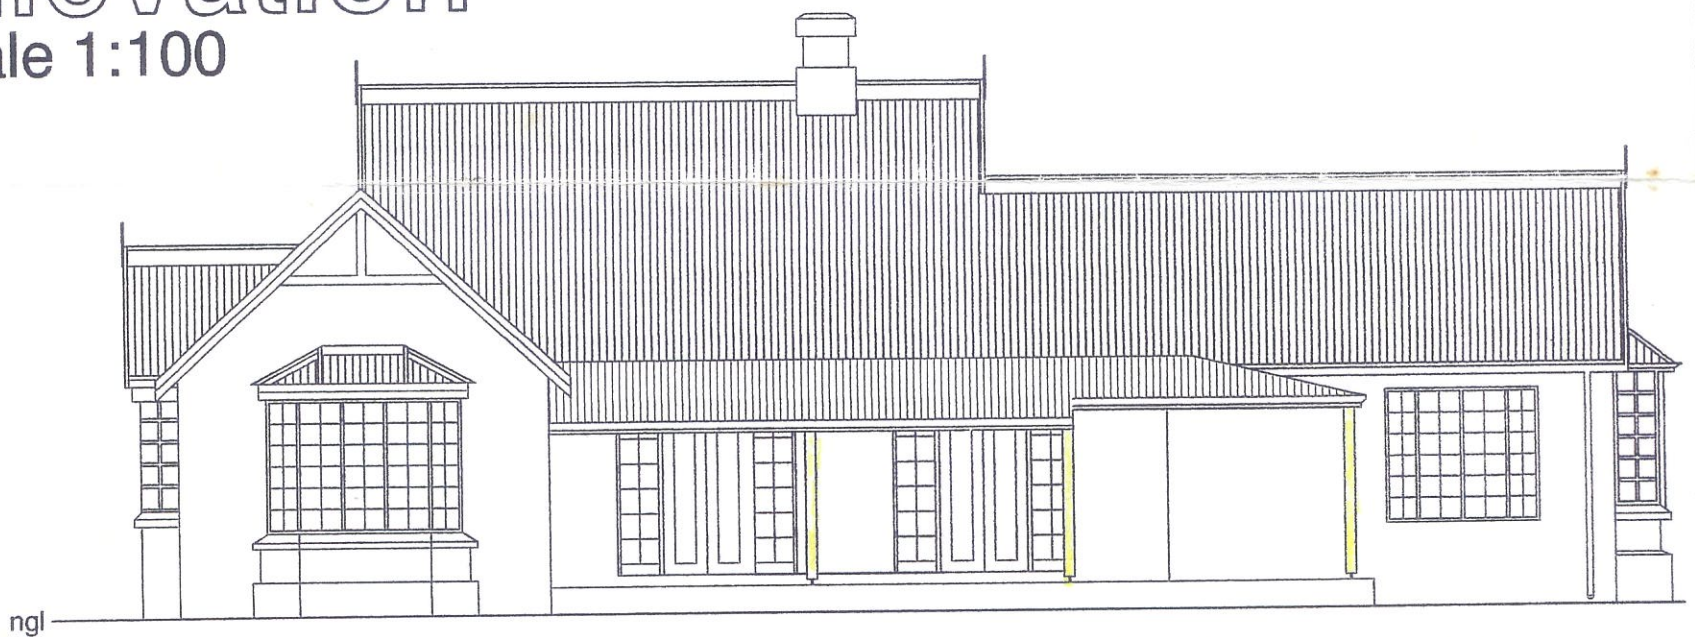

South Elevation
Scale 1:100



West Elevation
Scale 1:100

PROJECTION: Elevations

CLIENT: Mr & Mrs Halliday

PROJECT: New carport & verandah extension

Andrew ave, Knysna

ERF 6174

DRAWN: W.K.Hartley

cell no:- 083 654 8879

DRAWING NO:03/006


SCALE : as shown

CHECKED: T.H

DATE: 27 March 2006

CLIENT'S SIGNATURE

Handwritten notes and signatures in the bottom right corner, including a signature and some illegible text.

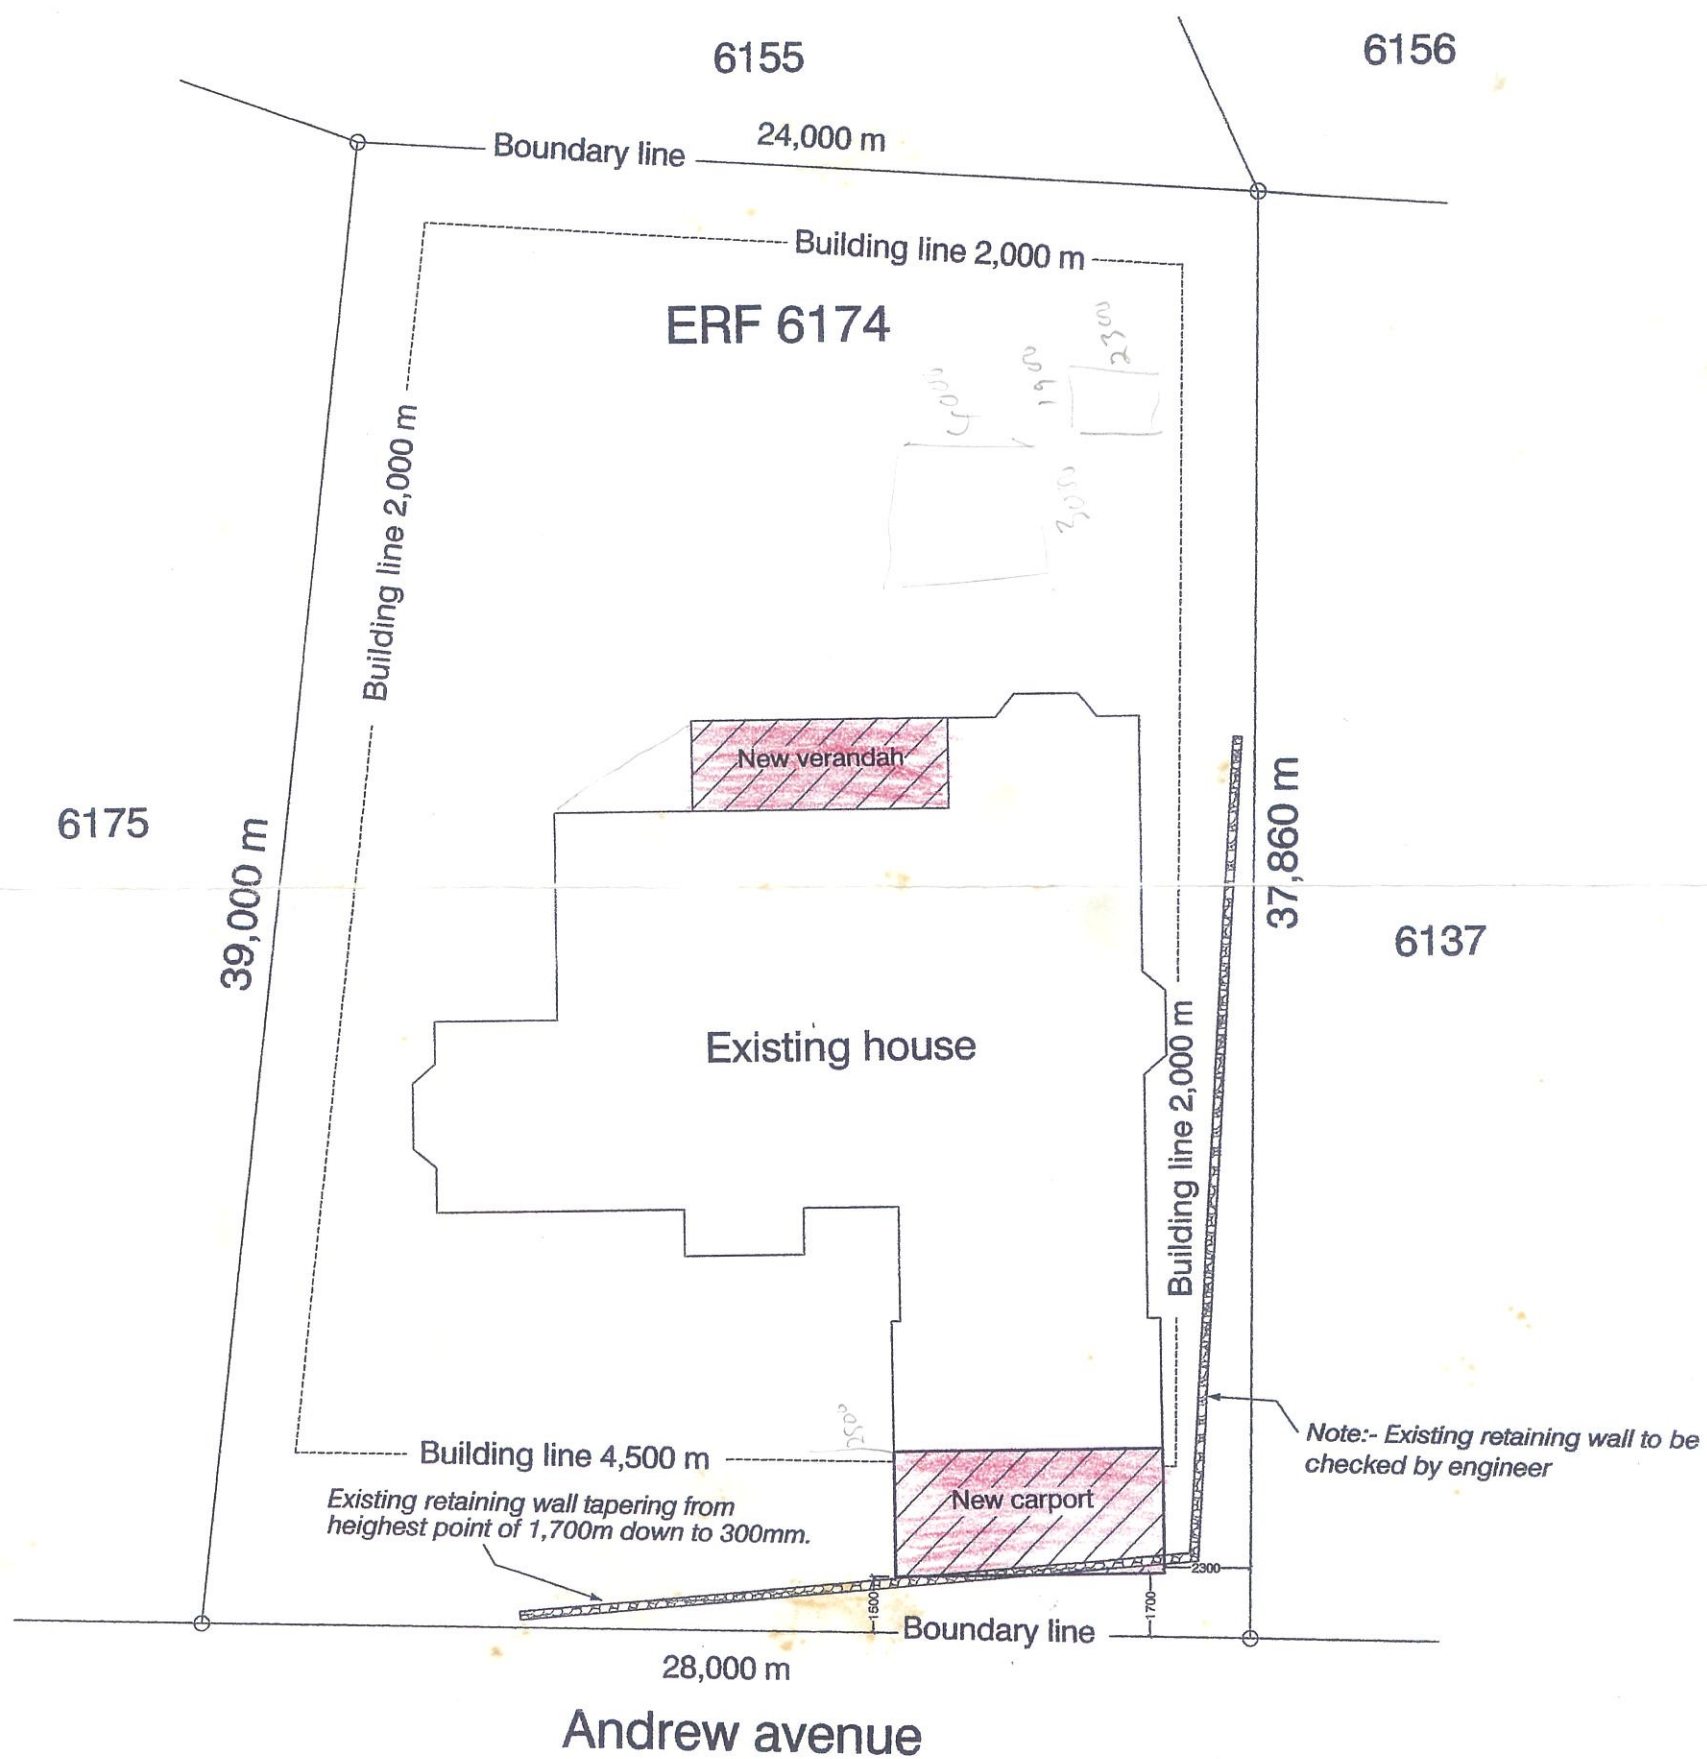

Site Plan

Scale 1: 200

PROJECTION: SITE PLAN

CLIENT: Mr & Mrs Halliday
PROJECT: New carport & verandah extension
Andrew ave, Knysna

DRAWING NO:03/006

ERF 6174


SCALE : as shown

DRAWN: W.K.Hartley cell no:- 083 654 8879

CHECKED: T.H

DATE: 27 March 2006

CLIENT'S SIGNATURE

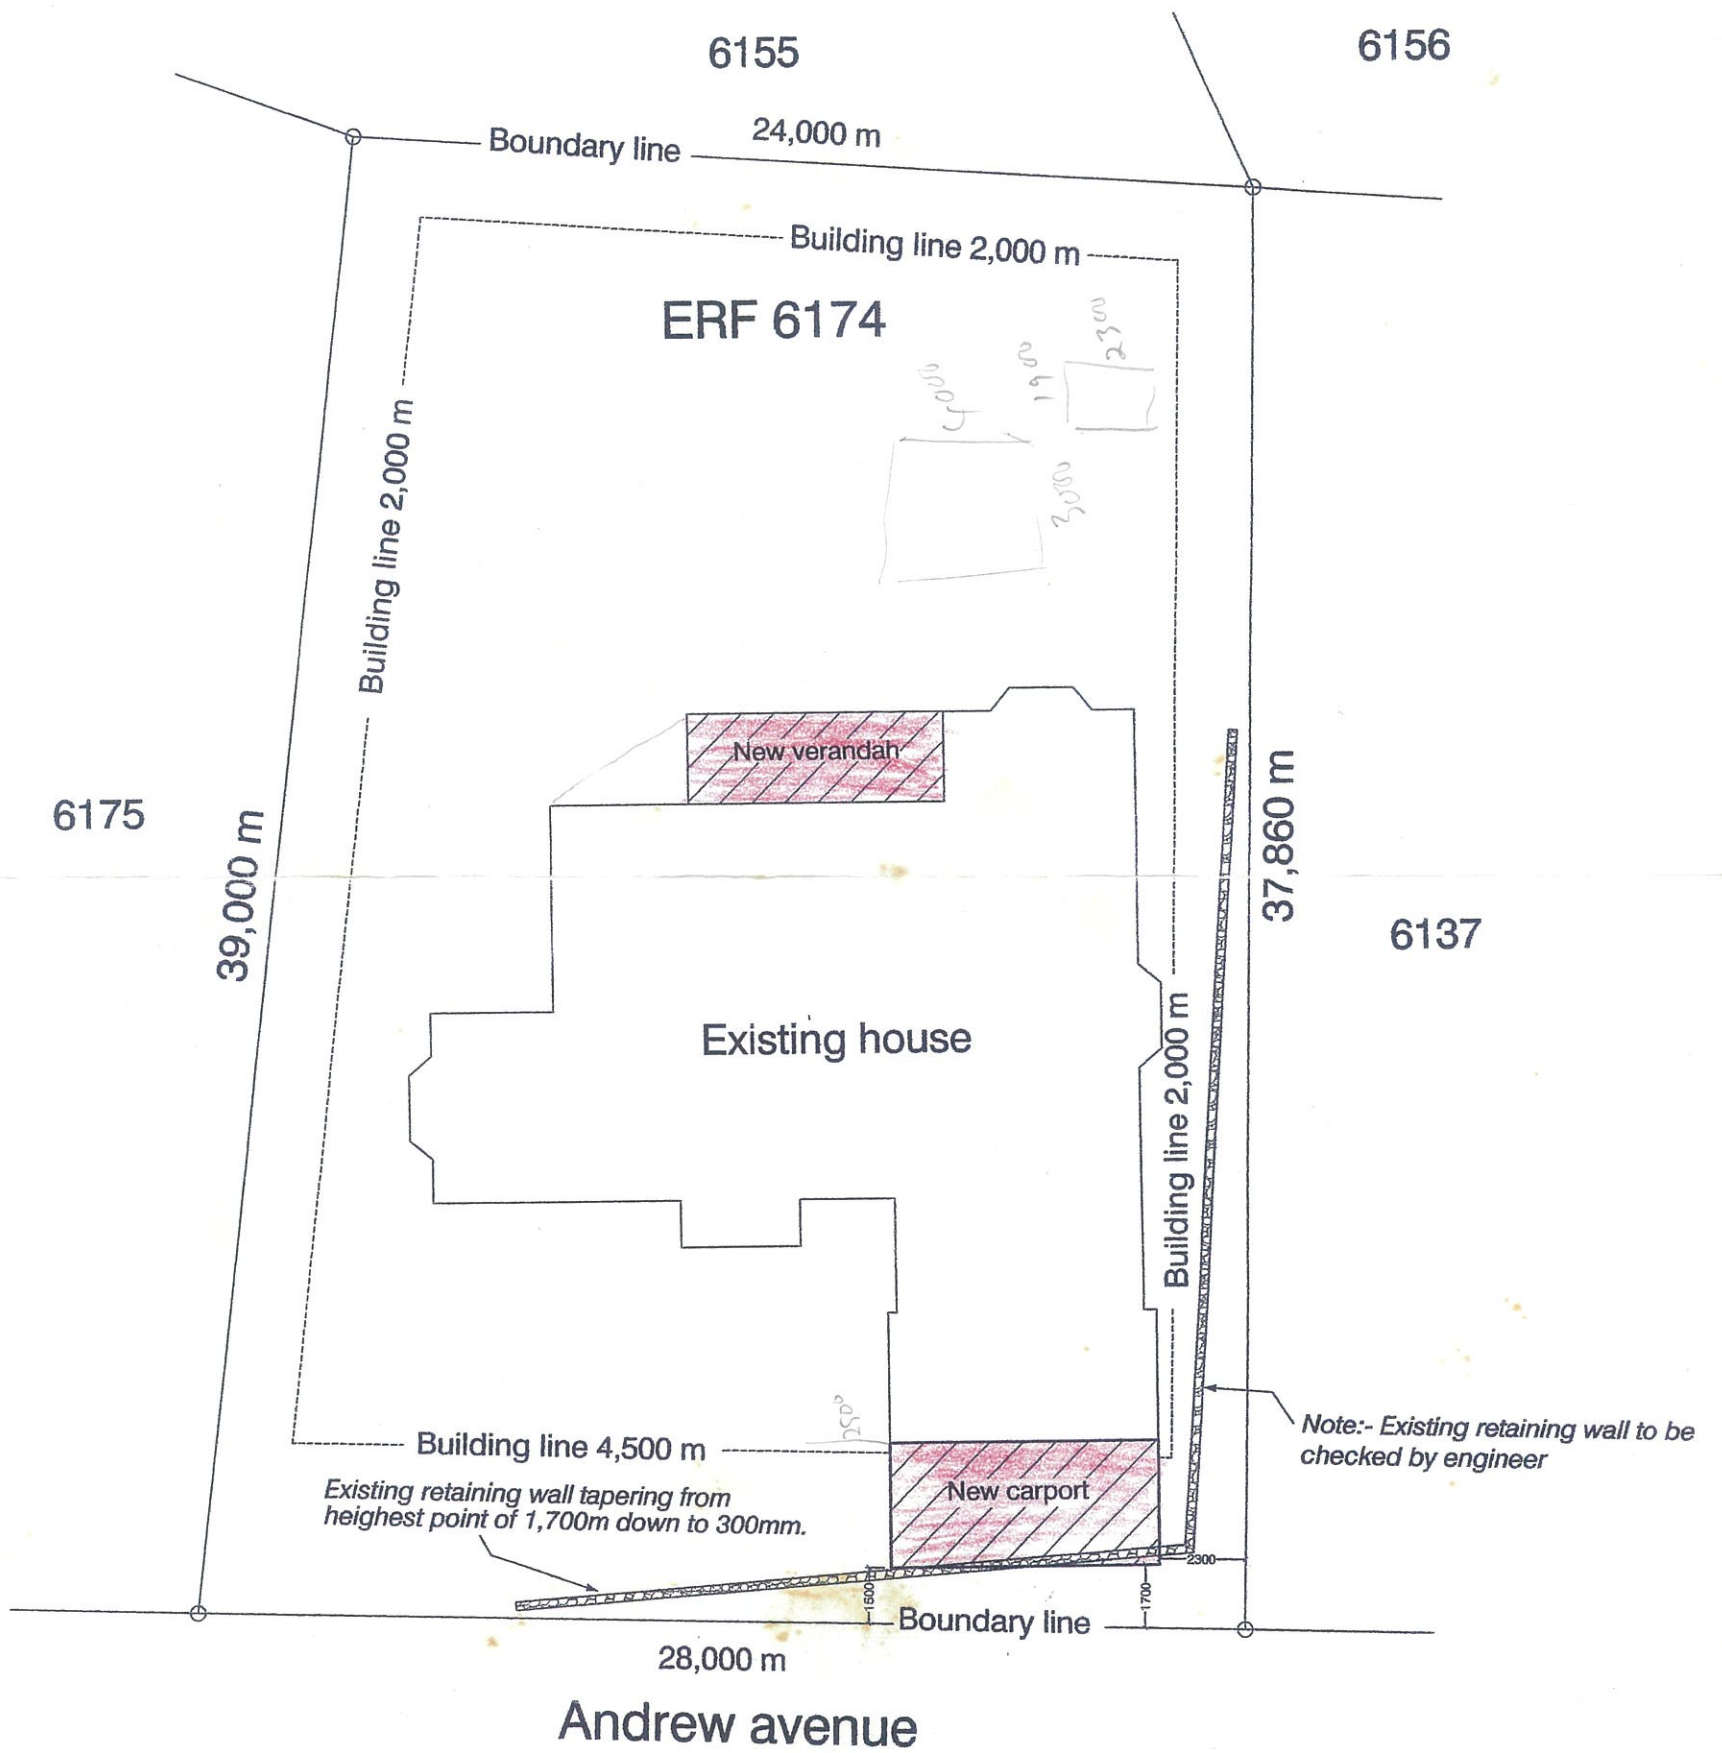

Site Plan

Scale 1: 200

PROJECTION: SITE PLAN

CLIENT: Mr & Mrs Halliday
PROJECT: New carport & verandah extension
Andrew ave, Knysna

DRAWING NO:03/006

ERF 6174

DRAWN: W.K.Hartley

cell no:- 083 654 8879

SCALE : as shown

CHECKED: T.H

DATE: 27 March 2006

CLIENT'S SIGNATURE