




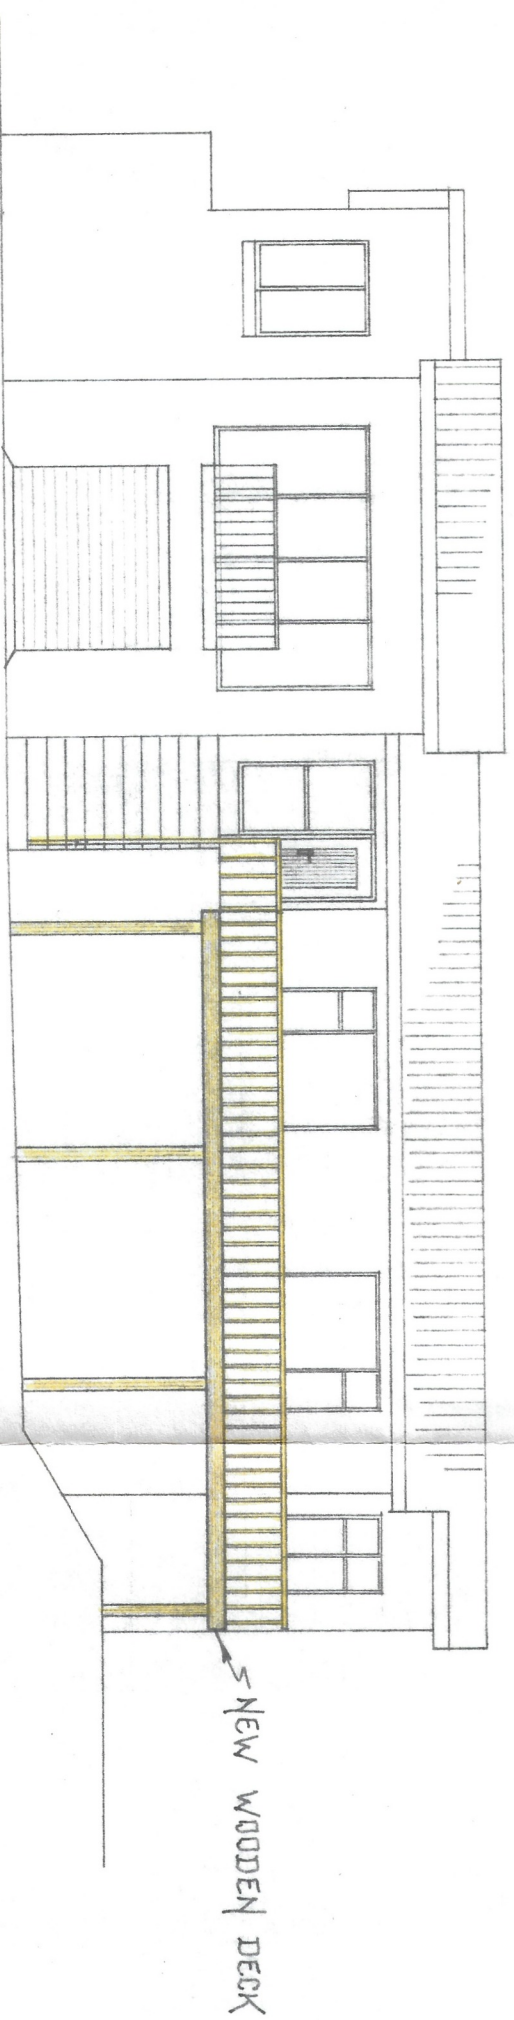

SOUTH ELEV.

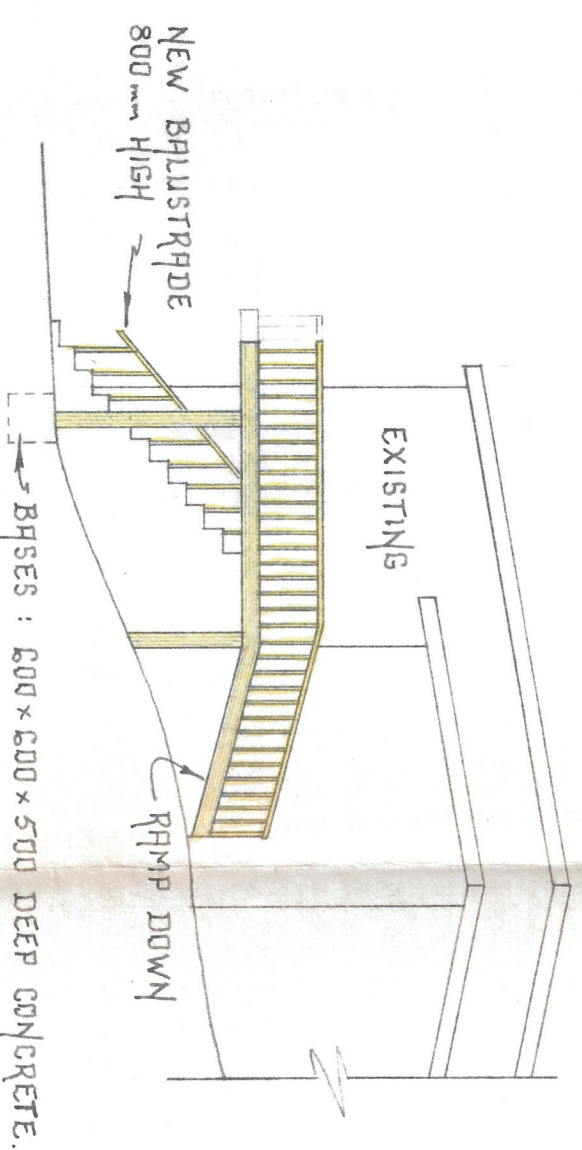


EAST ELEV.

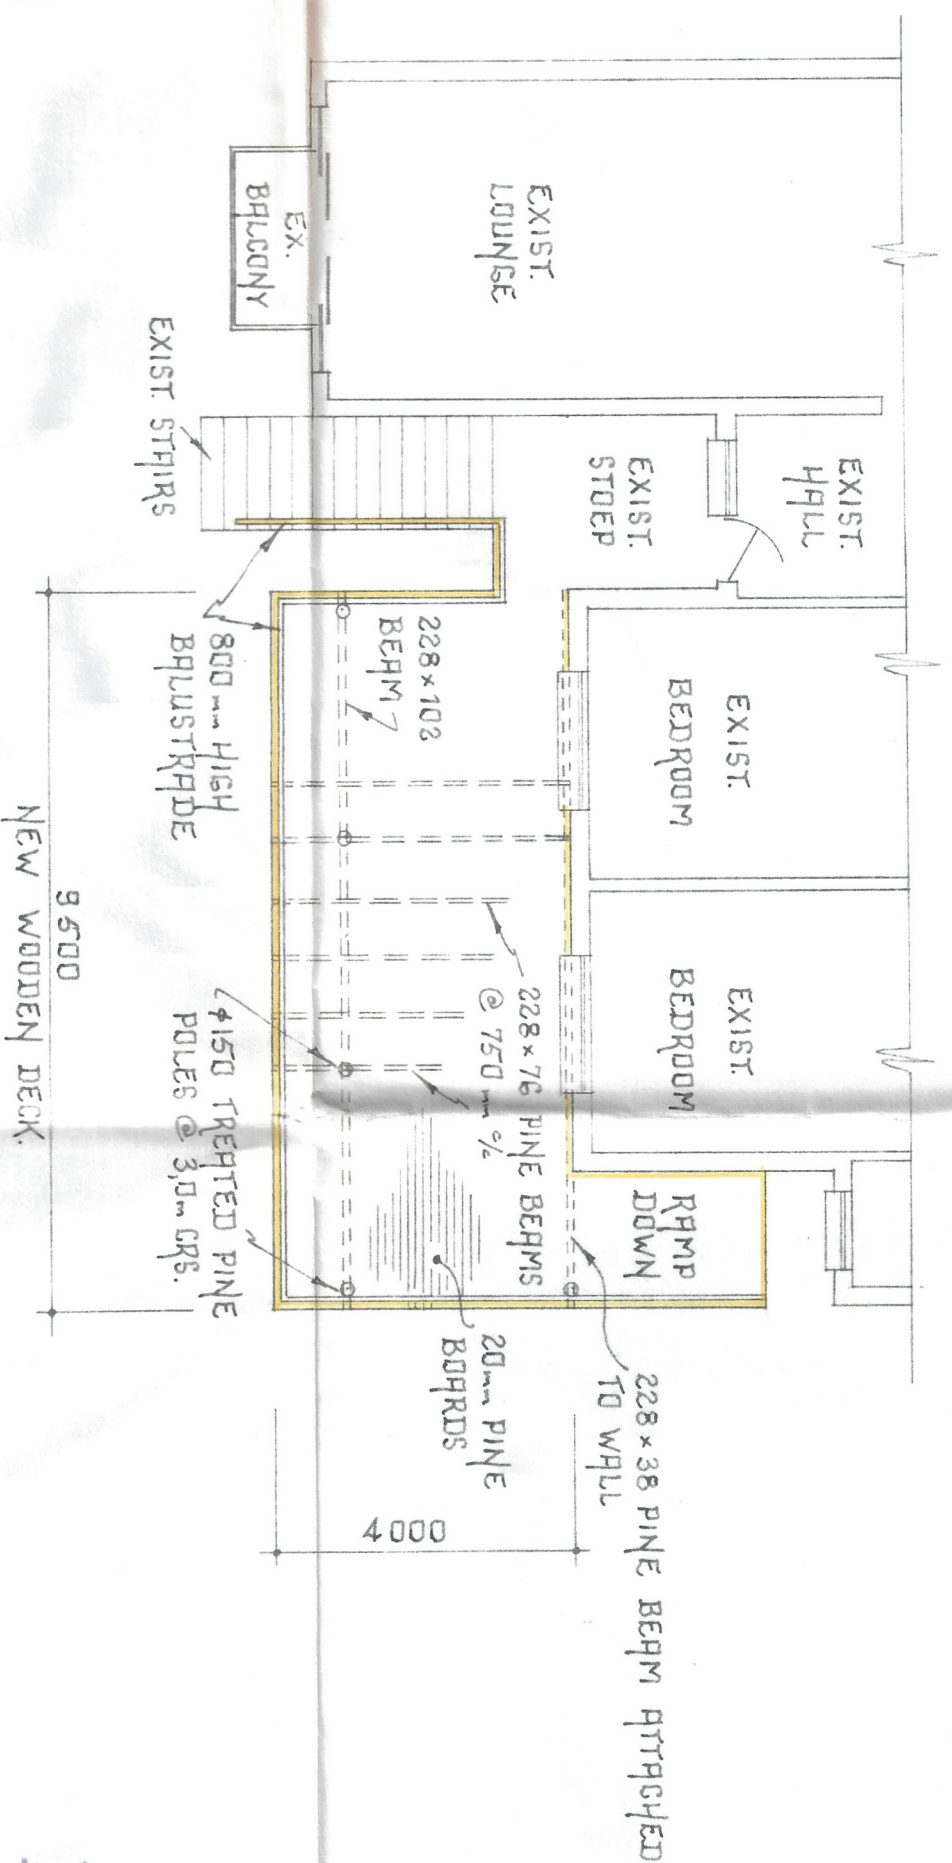

PLAN

1:100

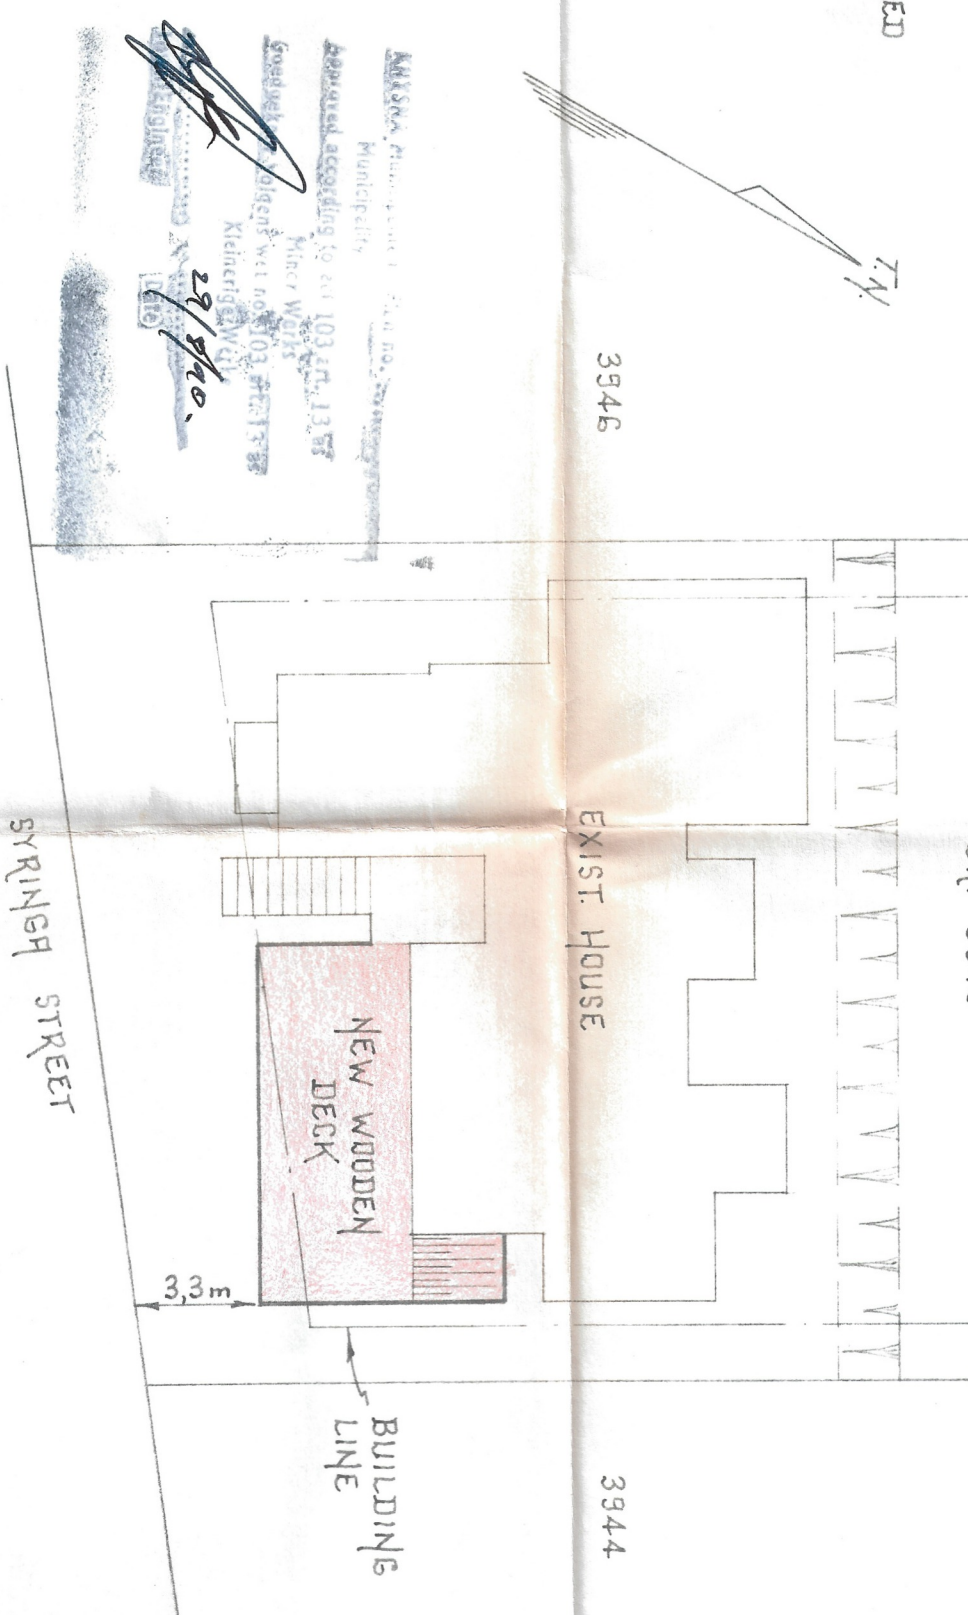

SITE PLAN

1:200

NOTE:

ALL NEW WORK MUST COMPLY WITH THE NATIONAL BUILDING REGULATIONS.

PREPS:

EXIST. HOUSE =	170 m ²
NEW DECK =	42.5 m ²
TOTAL =	212.5 m ²
ERF =	650 m ²
COVERAGE =	33%

MR. G. VAN ZYL
PROP. WOODEN
DECK AT EXIST.
HOUSE, ERF 3945,
HEUWELKRUIJN.

DRAWN: GERRIT V.D. MERWE
4 FOUNDERS WAY
LEISURE ISLE.
PH: (0445) 826-615

24/5/90