

DEPARTMENTAL	
DEPT.	CHECKED
B.I.	
H.I.	
ELECT.	
BLDG. COM.	
T.P. COM.	
COUNCIL	


MUNICIPALITY SEDGEFIELD
 Goedgekeur onderhewig aan inagenering van alle regulasies van
 Approved subject to compliance with all the regulations of the
 die Raad en endossement hieronder.
 Council and endorsement below

B.P.C. 1/1005/1985
 Plan Nr./No.
 Datum/Date


Bouwspesialeur/Building Inspector
 Elektrisier/Electrician
 Council/Raad

ENDORSEMENT No. 1: — These plans are approved subject to compliance by the applicant with all stipulations contained in the Deed of Transfer of the property concerned.


ENDOSSEMENT Nr. 1: — Hierdie planne is goedgekeur onderhewig aan voldoening deur die applikant aan alle bepalinge wat in die Transferakte van die betrokke eiendom vervat is.

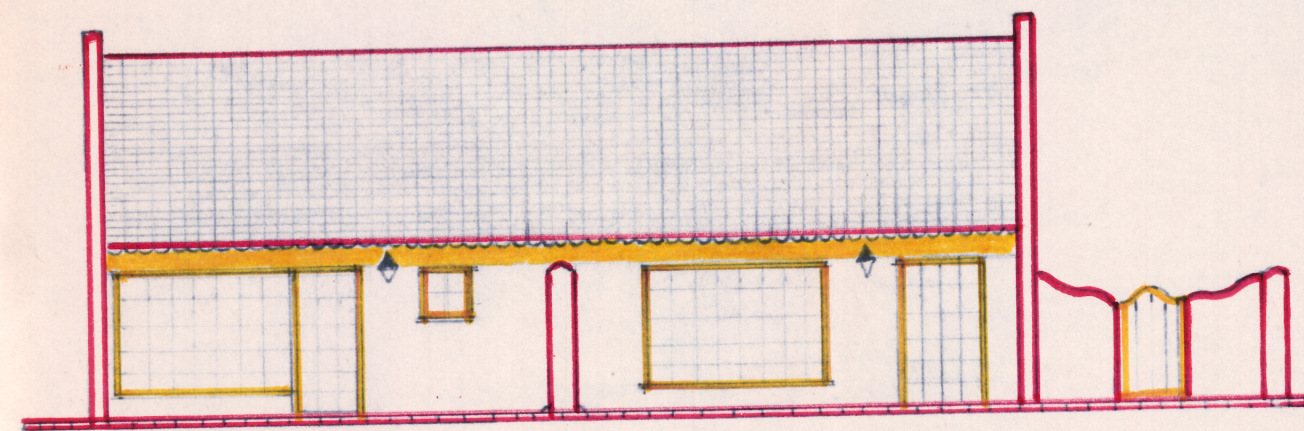


FRONT ELEVATION

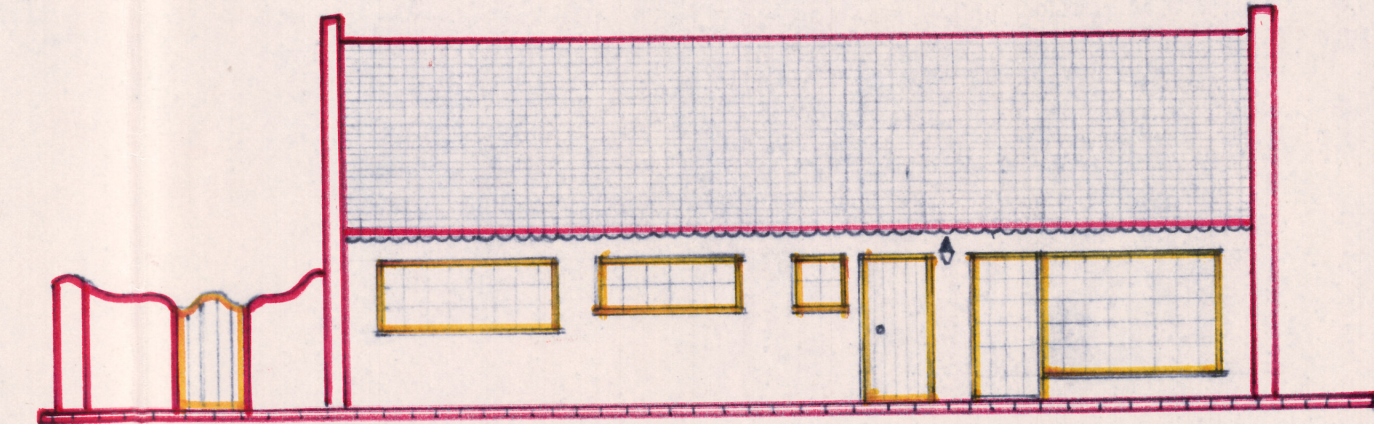


BACK ELEVATION

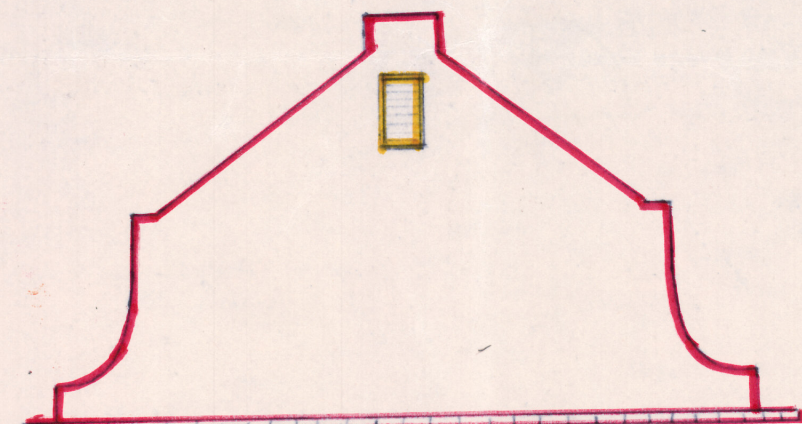

END ELEVATION

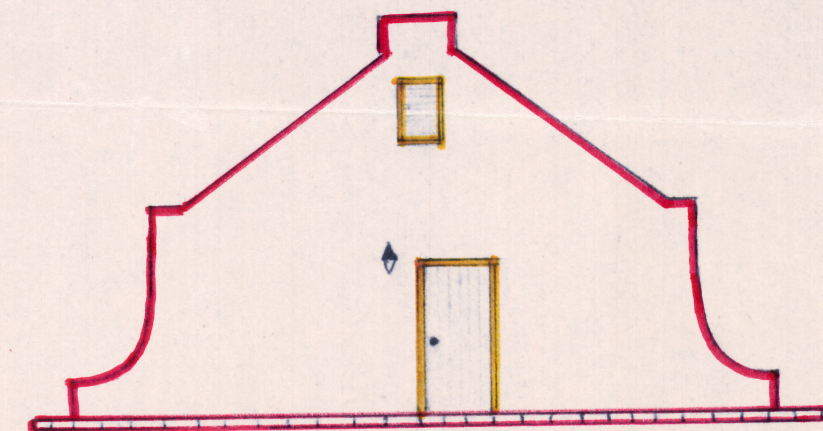

END ELEVATION

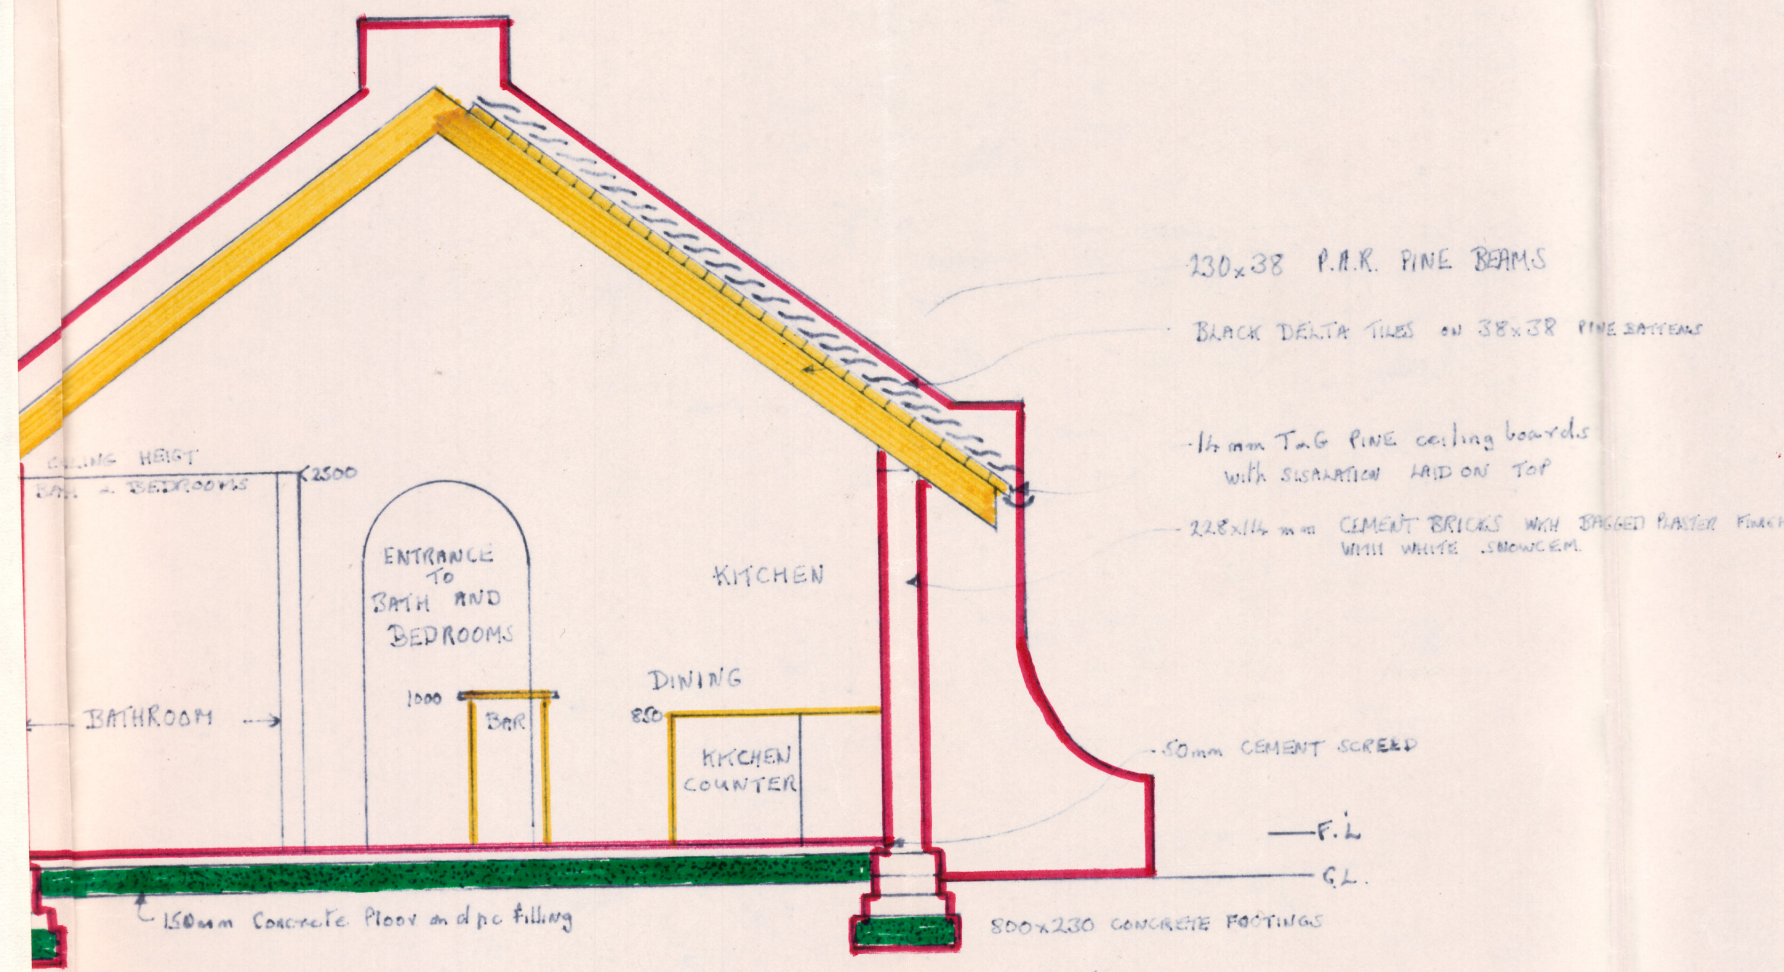


SECTION AT A-B



ELECTRICAL LEGEND	
○ CEILING LIGHT	15-AMP SSO
⊙ WALL LIGHT	BELL PUSH
⊙ WALL LIGHT with Pull Switch	BELL
⊙ NEON LIGHT	STOVE POINT
⊙ SPOT LIGHT	SHAVING POINT
• SWITCH	EXTRACTOR FAN
• DIMMER SWITCH	3 PHASE SSO
• 2-WAY SWITCH	METER BOARD
	DISTRIBUTION BOARD

PROPOSED HOLIDAY CHALET
 FOR JOHN HUME
 TYPE E 2 CHALET
 ERF 1493


TOTAL FLOOR AREA 98.28 sq. m.
 DATE 28-8-85
 SCALES 1:50 1:100
 DESIGNED BY A.C.E. SCRACE.
 DRAWN BY A.C.E.S.

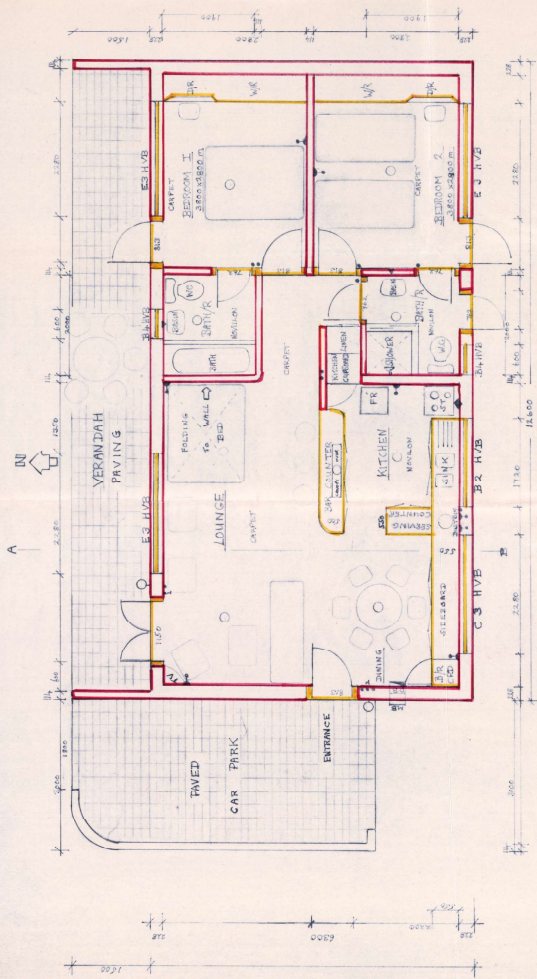


GROUND FLOOR PLAN 98-28

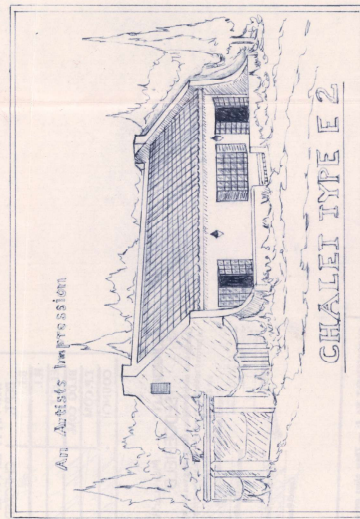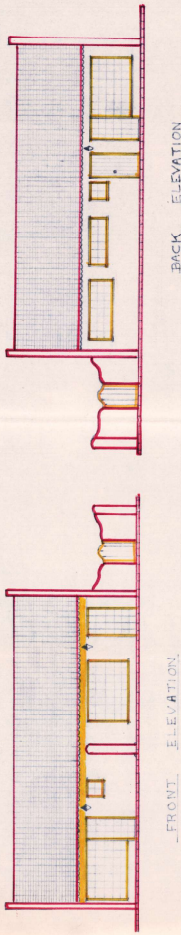


FRONT ELEVATION

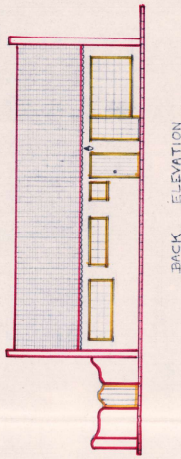


BACK ELEVATION

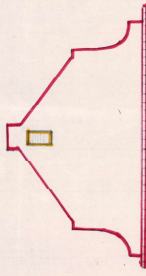

SIDE ELEVATION

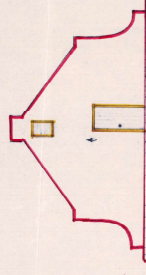

SIDE ELEVATION

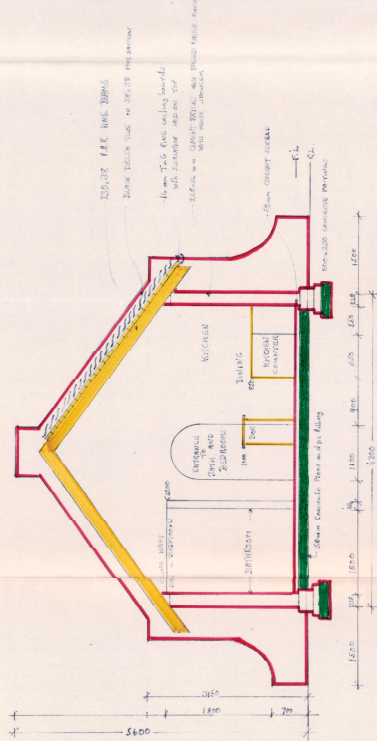

SECTION A-B

ELECTRICAL LEGEND

○	CERAMIC LIGHT	○	10 AMP 60
○	WALL LIGHT	○	BELL PULL
○	WALL LIGHT AND PULL	○	BELL
○	NEW LIGHT	○	STOVE POINT
○	SWITCH	○	CHIMNEY POINT
○	SWITCH	○	EXTRACTOR FAN
○	SWITCH	○	3 PHASE 60
○	SWITCH	○	METER BOARD
○	SWITCH	○	DISTRIBUTION BOARD

PROPOSED HOLIDAY CHALET
FOR JOHN HUME
TYPE E2 CHALET
ERF 1493

TOTAL FLOOR AREA 98.28 sq m.
DATE 28.8.85
SCALE 1:50

DESIGNED BY ACE. SCRC.
DRAWN BY ACE.S.