

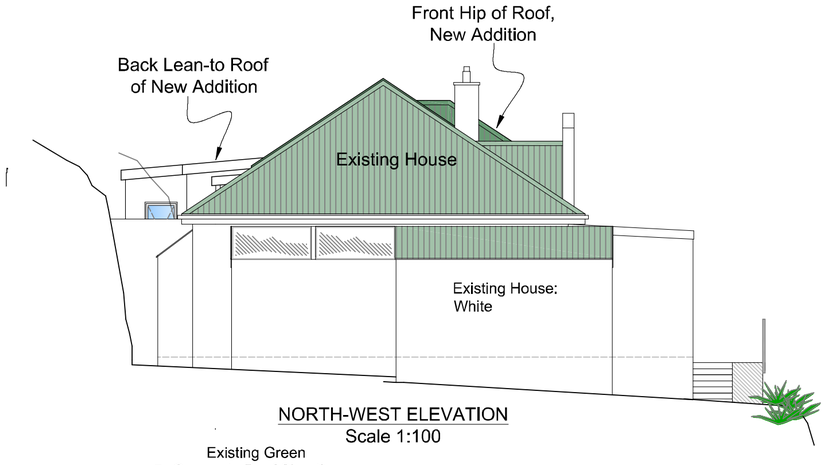



NORTH-WEST ELEVATION
Scale 1:100

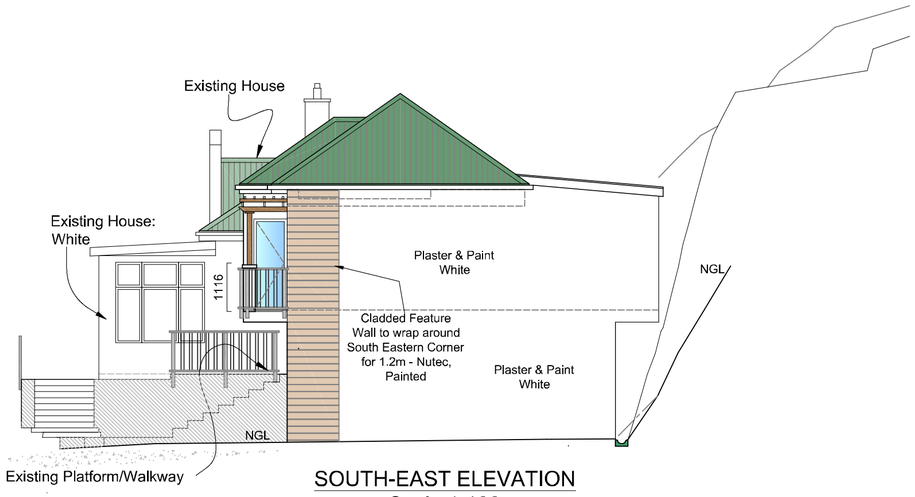


SOUTH-EAST ELEVATION
Scale 1:100

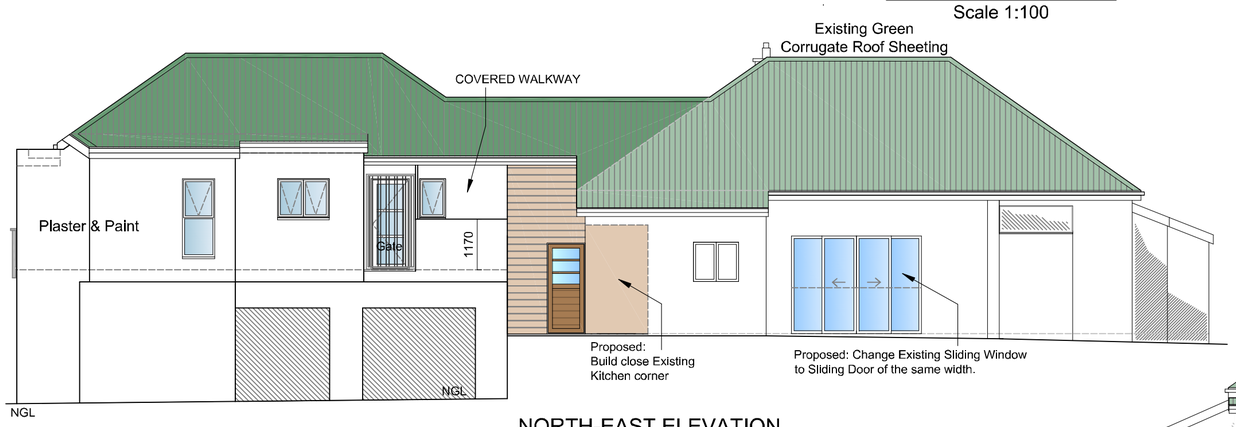


NORTH-EAST ELEVATION
Scale 1:100

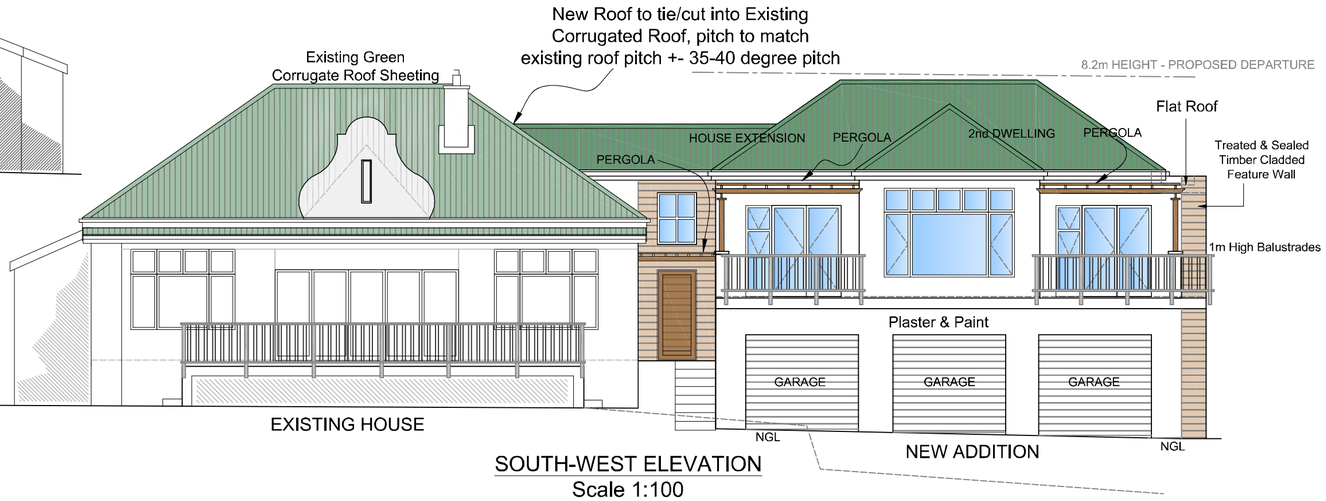


SOUTH-WEST ELEVATION
Scale 1:100

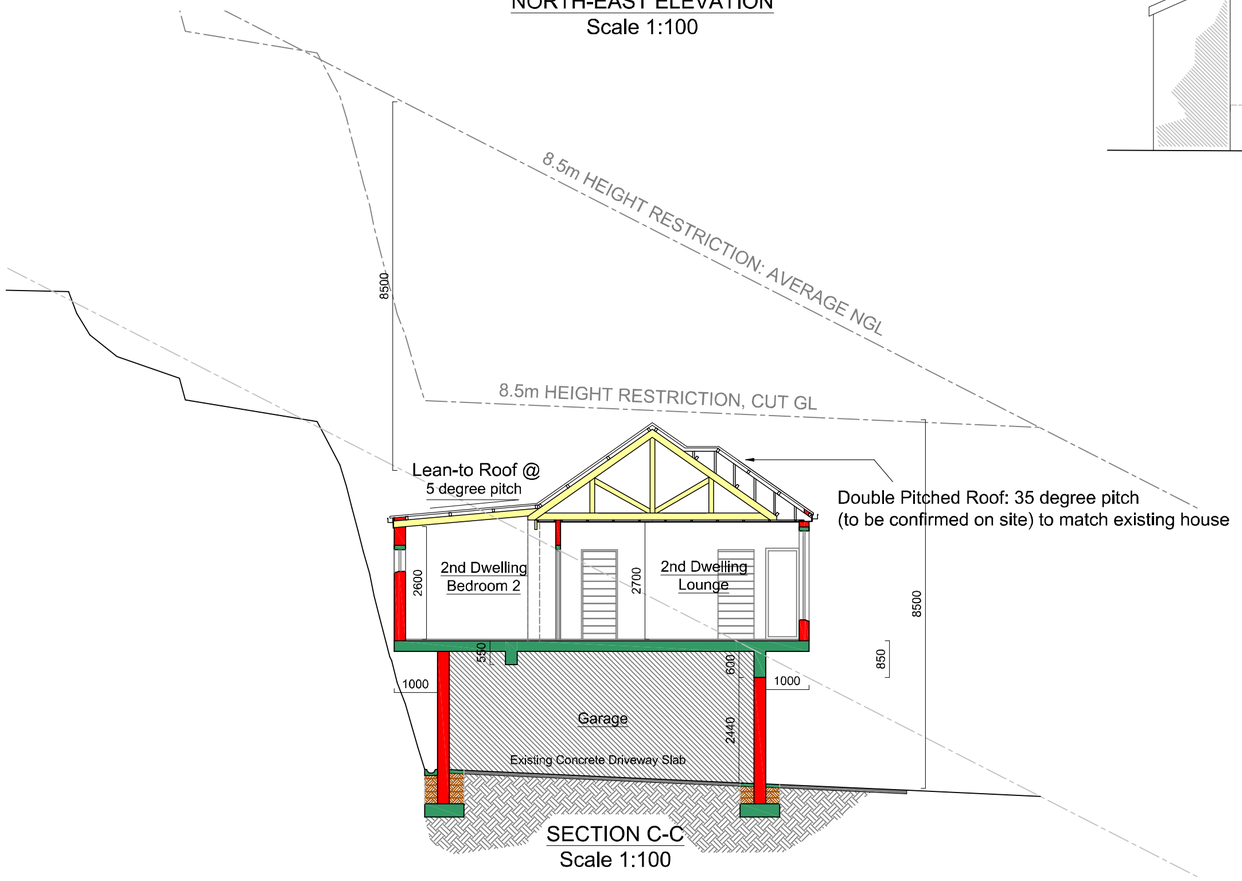


SECTION C-C
Scale 1:100

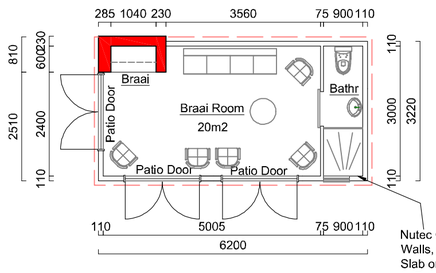

Nutec Cladding to Timber Studframe
Walls, painted to match existing house.
Slab on the Ground Foundation, acc
to Engineers Design

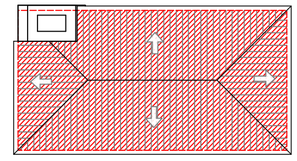

ROOF PLAN
Scale 1:100

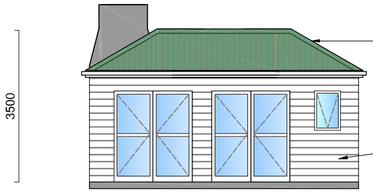


Corrugated Iron Roof sheeting
@35 degree pitch to match
Existing House, Colour green
to match existing

Nutec Cladding, painted
to match existing house colour

BRAAI ROOM
Scale 1:100

South-West
Elevation
Scale 1:100

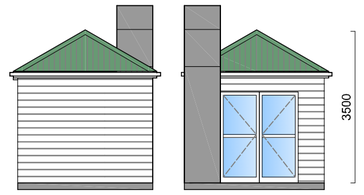

South-East
Elevation
Scale 1:100

North-West
Elevation
Scale 1:100

CLIENT:
CJ & SC WHITE

PROJECT:
PROPOSED NEW ADDITIONS
ON ERF 49, 134 OLD CAPE ROAD
KNYSNA

DRAWING TITLE:
ELEVATIONS, SECTION C
& BRAAI ROOM

Sheet 3 of 3(A2)
REV004/0726

Scale: 1:100

DRAWN BY:	CHECKED BY:
R JANSEN	Henry Paxton
DATE:	PLAN NUMBER:
APR 2026	49/K/0126

COMPANY :
PAXTON
ARCHITECTURAL
STUDIO pr.st 1163
Henry Paxton
Sen. Arch. Technologist
129 Blombosch
Bietou street
Mossel Bay
6511
cell : 0825739449
e-mail : hpaxton8@gmail.com