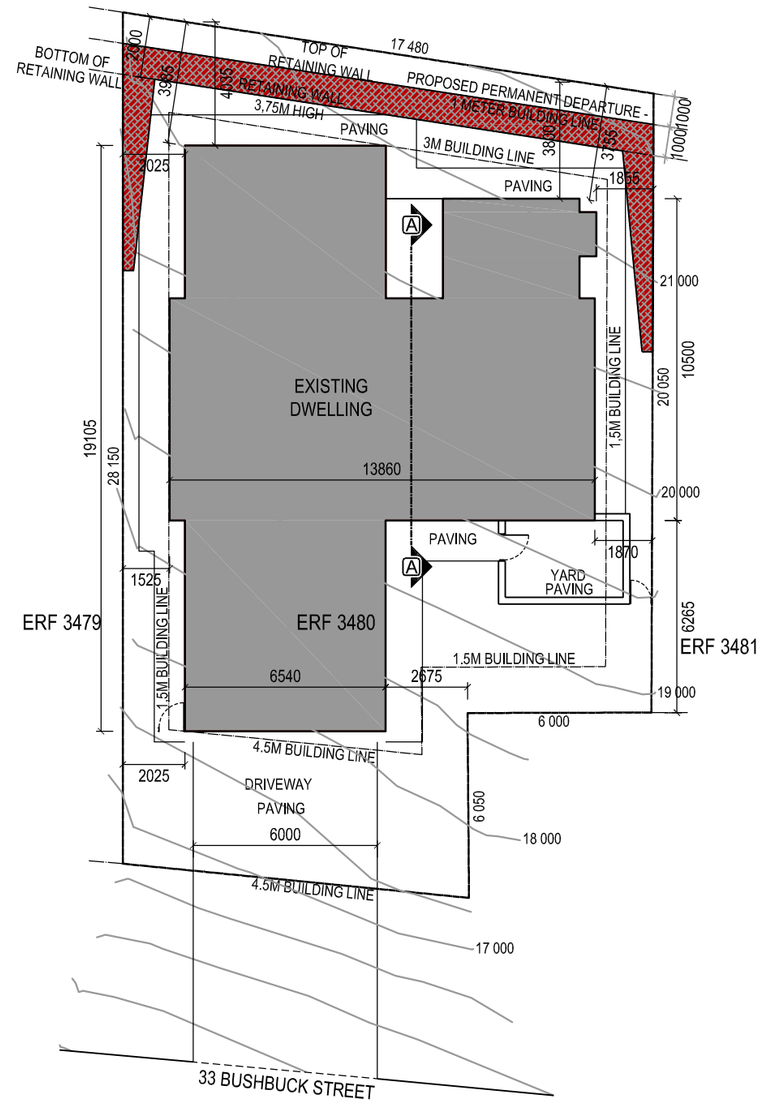

1:200 **SITE PLAN** 000

PLAN VIEW

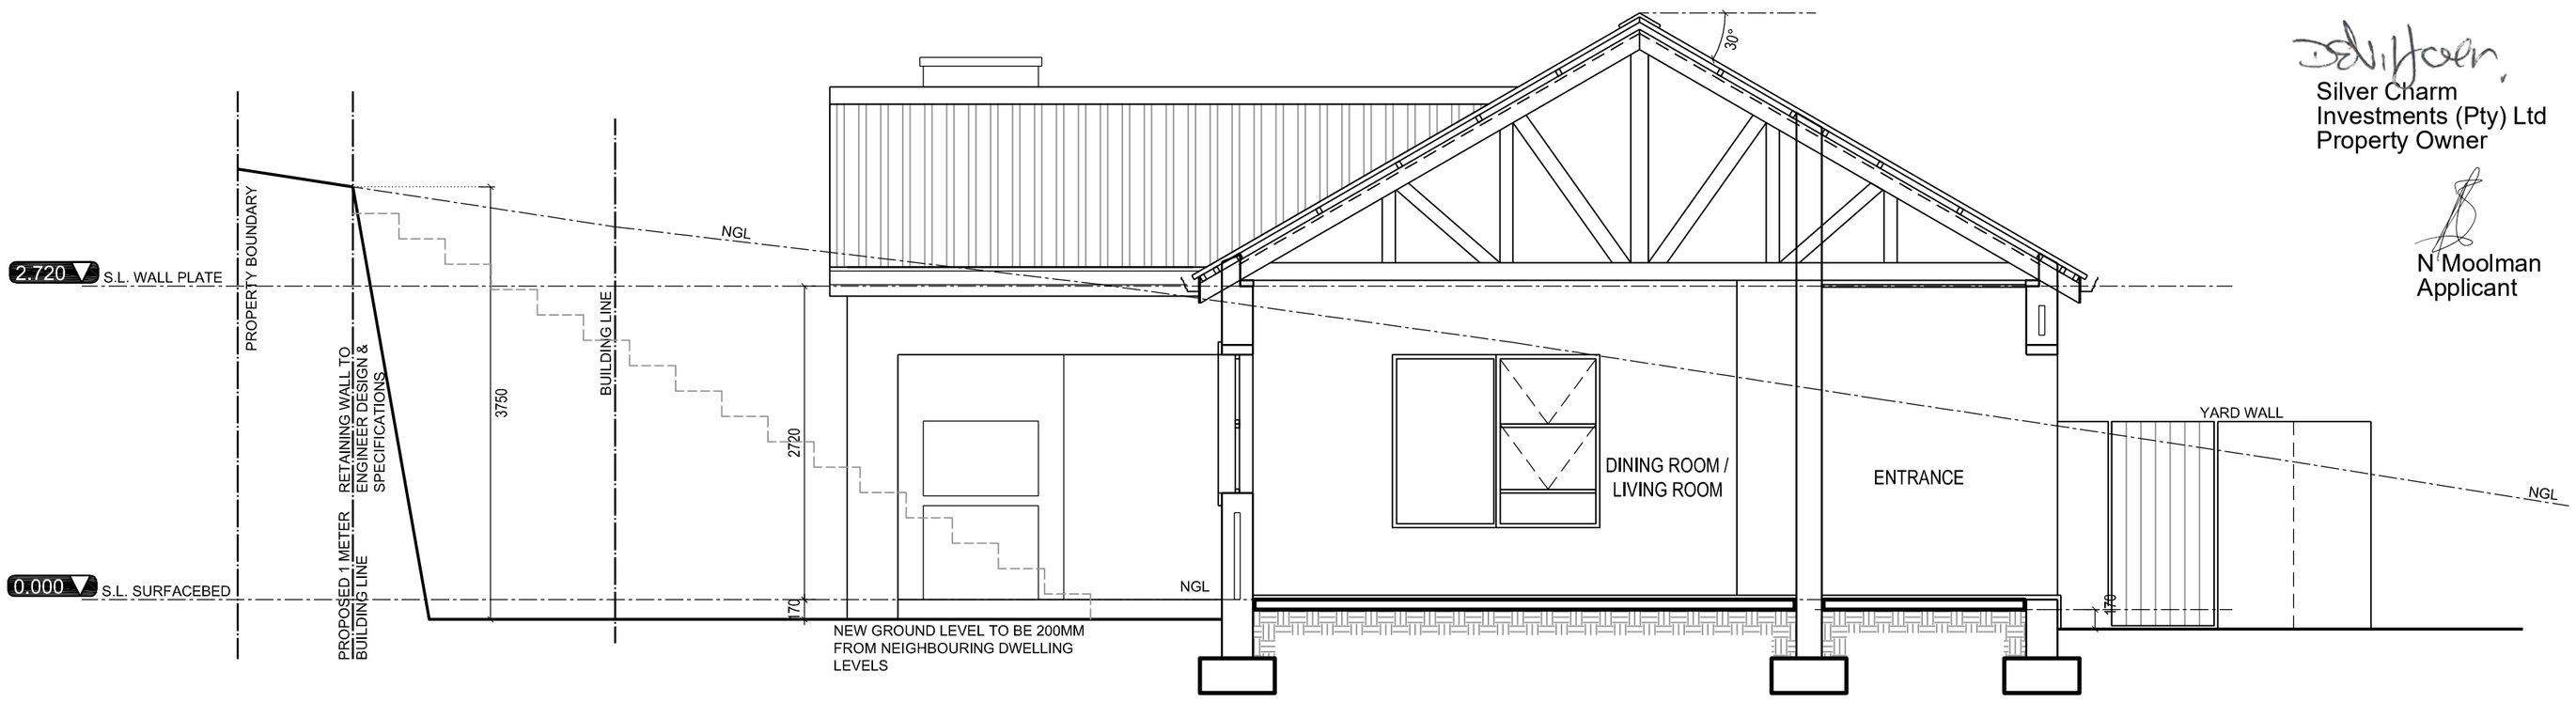

1:50 **SECTION A-A** 100

1:50 SECTION VIEW

Silver Charm Investments (Pty) Ltd
Property Owner

N Moolman
Applicant

LOOM ARCHITECTURE STUDIO
SUITE 2 WATERSTONE JUNCTION,
26 MAIN ROAD, SEDGEFIELD,
6573
Niel Moolman
061 839 2759
niel@loomdesign.co.za

IN ASSOCIATION
HD Arch STUDIO
ARCHITECTURAL & BUILDING CONTROL SERVICES

PROJECT

NEW DWELLING ON ERF 3480, AVIEMORE ESTATE, SEDGEFIELD - FOR SILVER CHARM INVESTMENTS (PTY) LTD

DRAWING TITLE
RETAINING WALL
SITE PLAN, SECTION A-A

DRAWING STATUS
CITY COUNCIL DRAWINGS

DRAWN BY	CHECKED BY	PAPER SIZE
BDM CAD 20 911		A1
SCALE/S		DATE
1:50; 1:200		2022-05-25
DRAWING NO.		REV NO.
-000		00