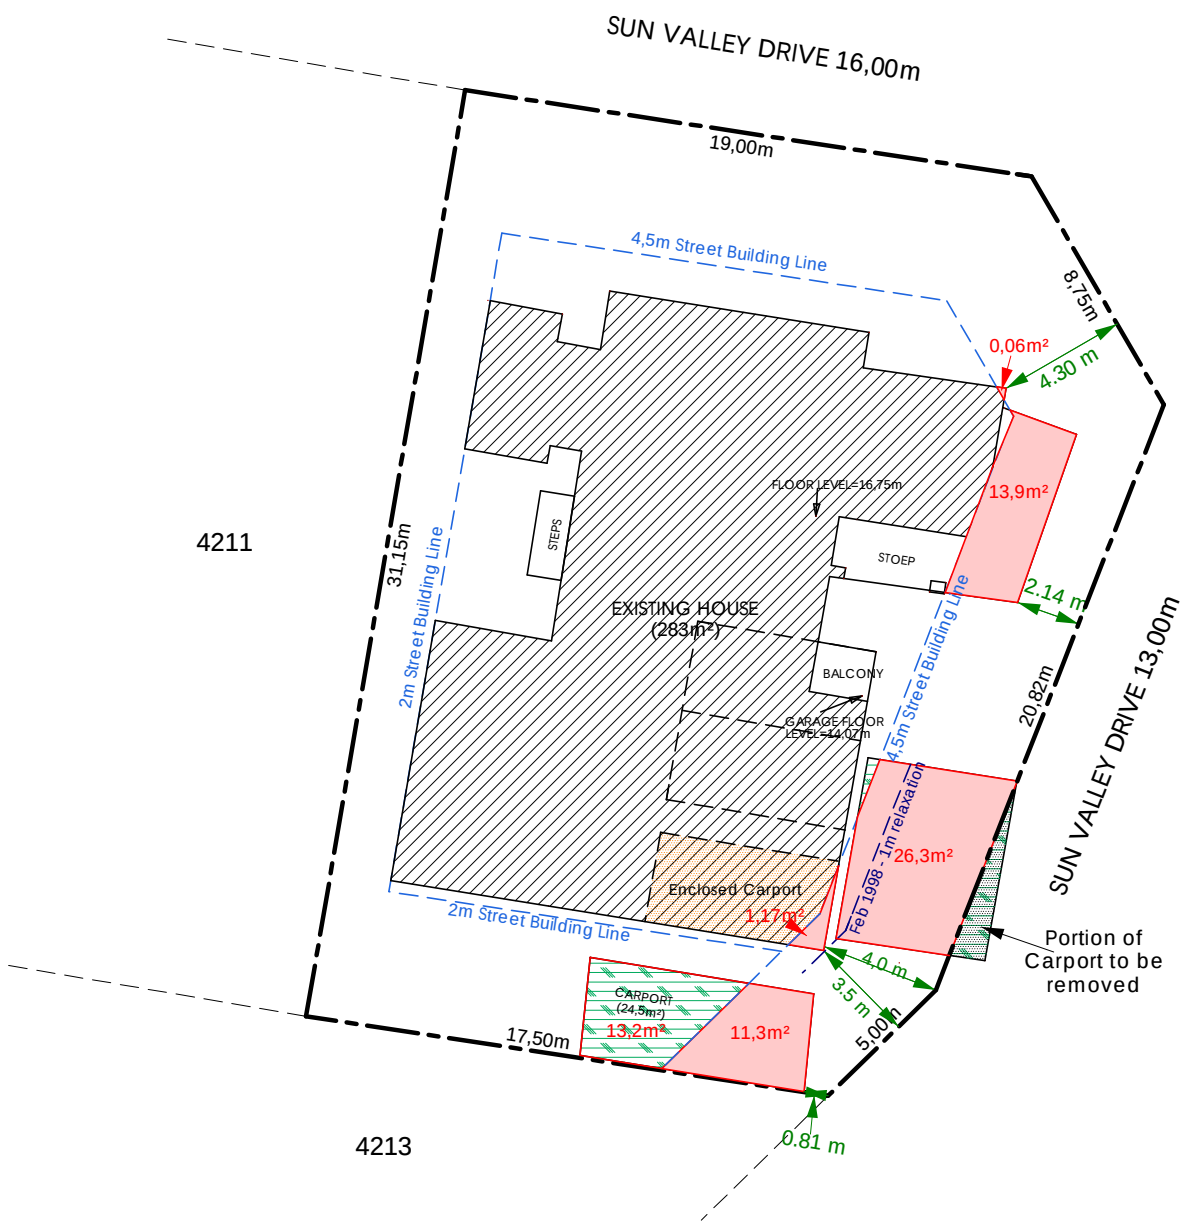

PLAN 2

KNYSNA
ERF 4212

SITE DEVELOPMENT PLAN

N

SCALE 1:250

GRAPHIC SCALE

5m 0 5m

NOTES

1. For Erf data, refer GP 1609-1973
2. Erf size = 682m²
3. Coverage = 48,97% (334m²)
4. Prescribed building lines:
   Street Building Line 4,5m to
   (2,14m; 3,5m & 0m)
   Lateral building Line 2,0m to 0m
5. Parking required = 4 bays
   Parking provided = 4 bays

DRAWN:	MV	CHECKED:	MV
PLAN NO:	Pr22/43KNY4212SDP01		
PLAN DATE:	26 Oct 2022		
STORED:	z:\drawings\App\Pr22/43KNY4212SDP01.drg		

COPY RIGHT:

This Plan may not be copied or amended without the written consent of M Vreken

Marike Vreken
URBAN & ENVIRONMENTAL PLANNERS
STUDS & OMGEWING-BEPLANNERS

21 Trotter Street, PO Box 2180
KNYSNA 6570

(044) 382 0420
086 459 2987
e-mail: marike@vreken.co.za
www.vreken.co.za