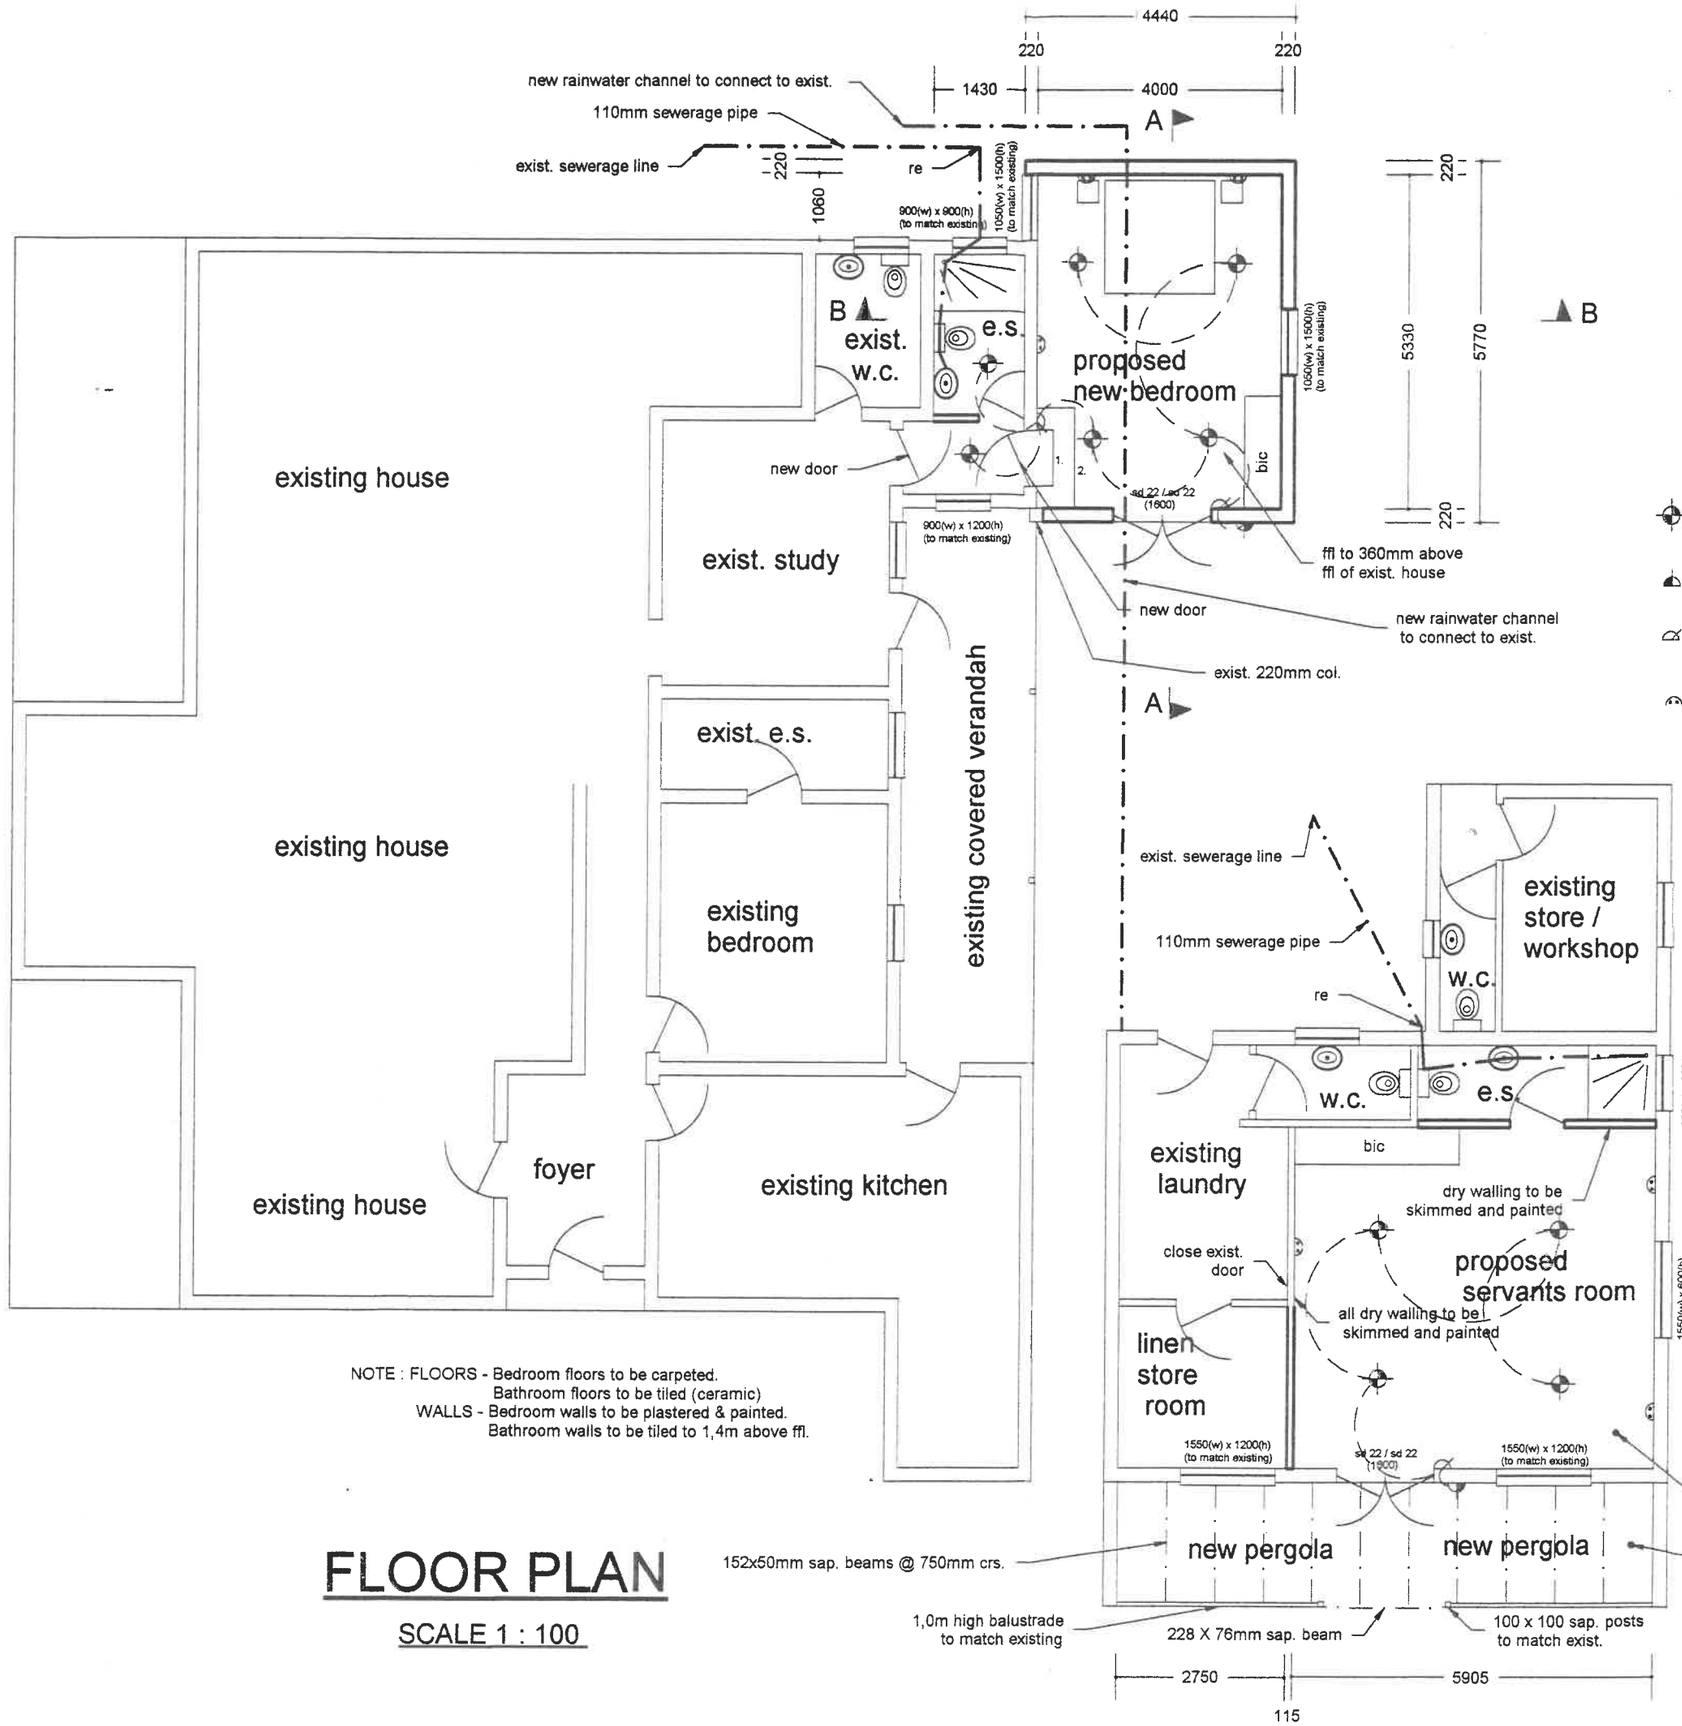


NOTE : FLOORS - Bedroom floors to be carpeted.
Bathroom floors to be tiled (ceramic)
WALLS - Bedroom walls to be plastered & painted.
Bathroom walls to be tiled to 1,4m above ffl.

# FLOOR PLAN

SCALE 1 : 100

KNYSNA MUNISIPALITEIT MUNICIPALITY PLAN NO:.....
GOEDGEKEURI/APPROVED
Volgens die NBR, Wet No 103 van 1977 soos gewysig
According to NBR Act No 103 of 1977 as ammended
BCO/TE DATE 16/10/2023

THIS APPROVAL DOES NOT ABSOLVE THE APPLICANT FROM COMPLIANCE WITH ANY APPLICABLE TITLE DEED RESTRICTION, ZONING SCHEME REGULATION OR ANY OTHER SIMILAR RESTRICTION WHICH MAY BE APPLICABLE TO THE PROPERTY.

## LEGEND

- downlighter
- wall light
- light switch
- double power plug

**N.B.R REG. A 25(1)&(5)**
ANY CHANGE IN PLAN OR THE USE OF THE STRUCTURE WITHOUT APPROVAL IS AN OFFENCE

NOTE : DRY - WALLING : 12,5mm Rhino on 76x50 framework @ 600 crs. horz. + vert. skimmed & sound insulated.