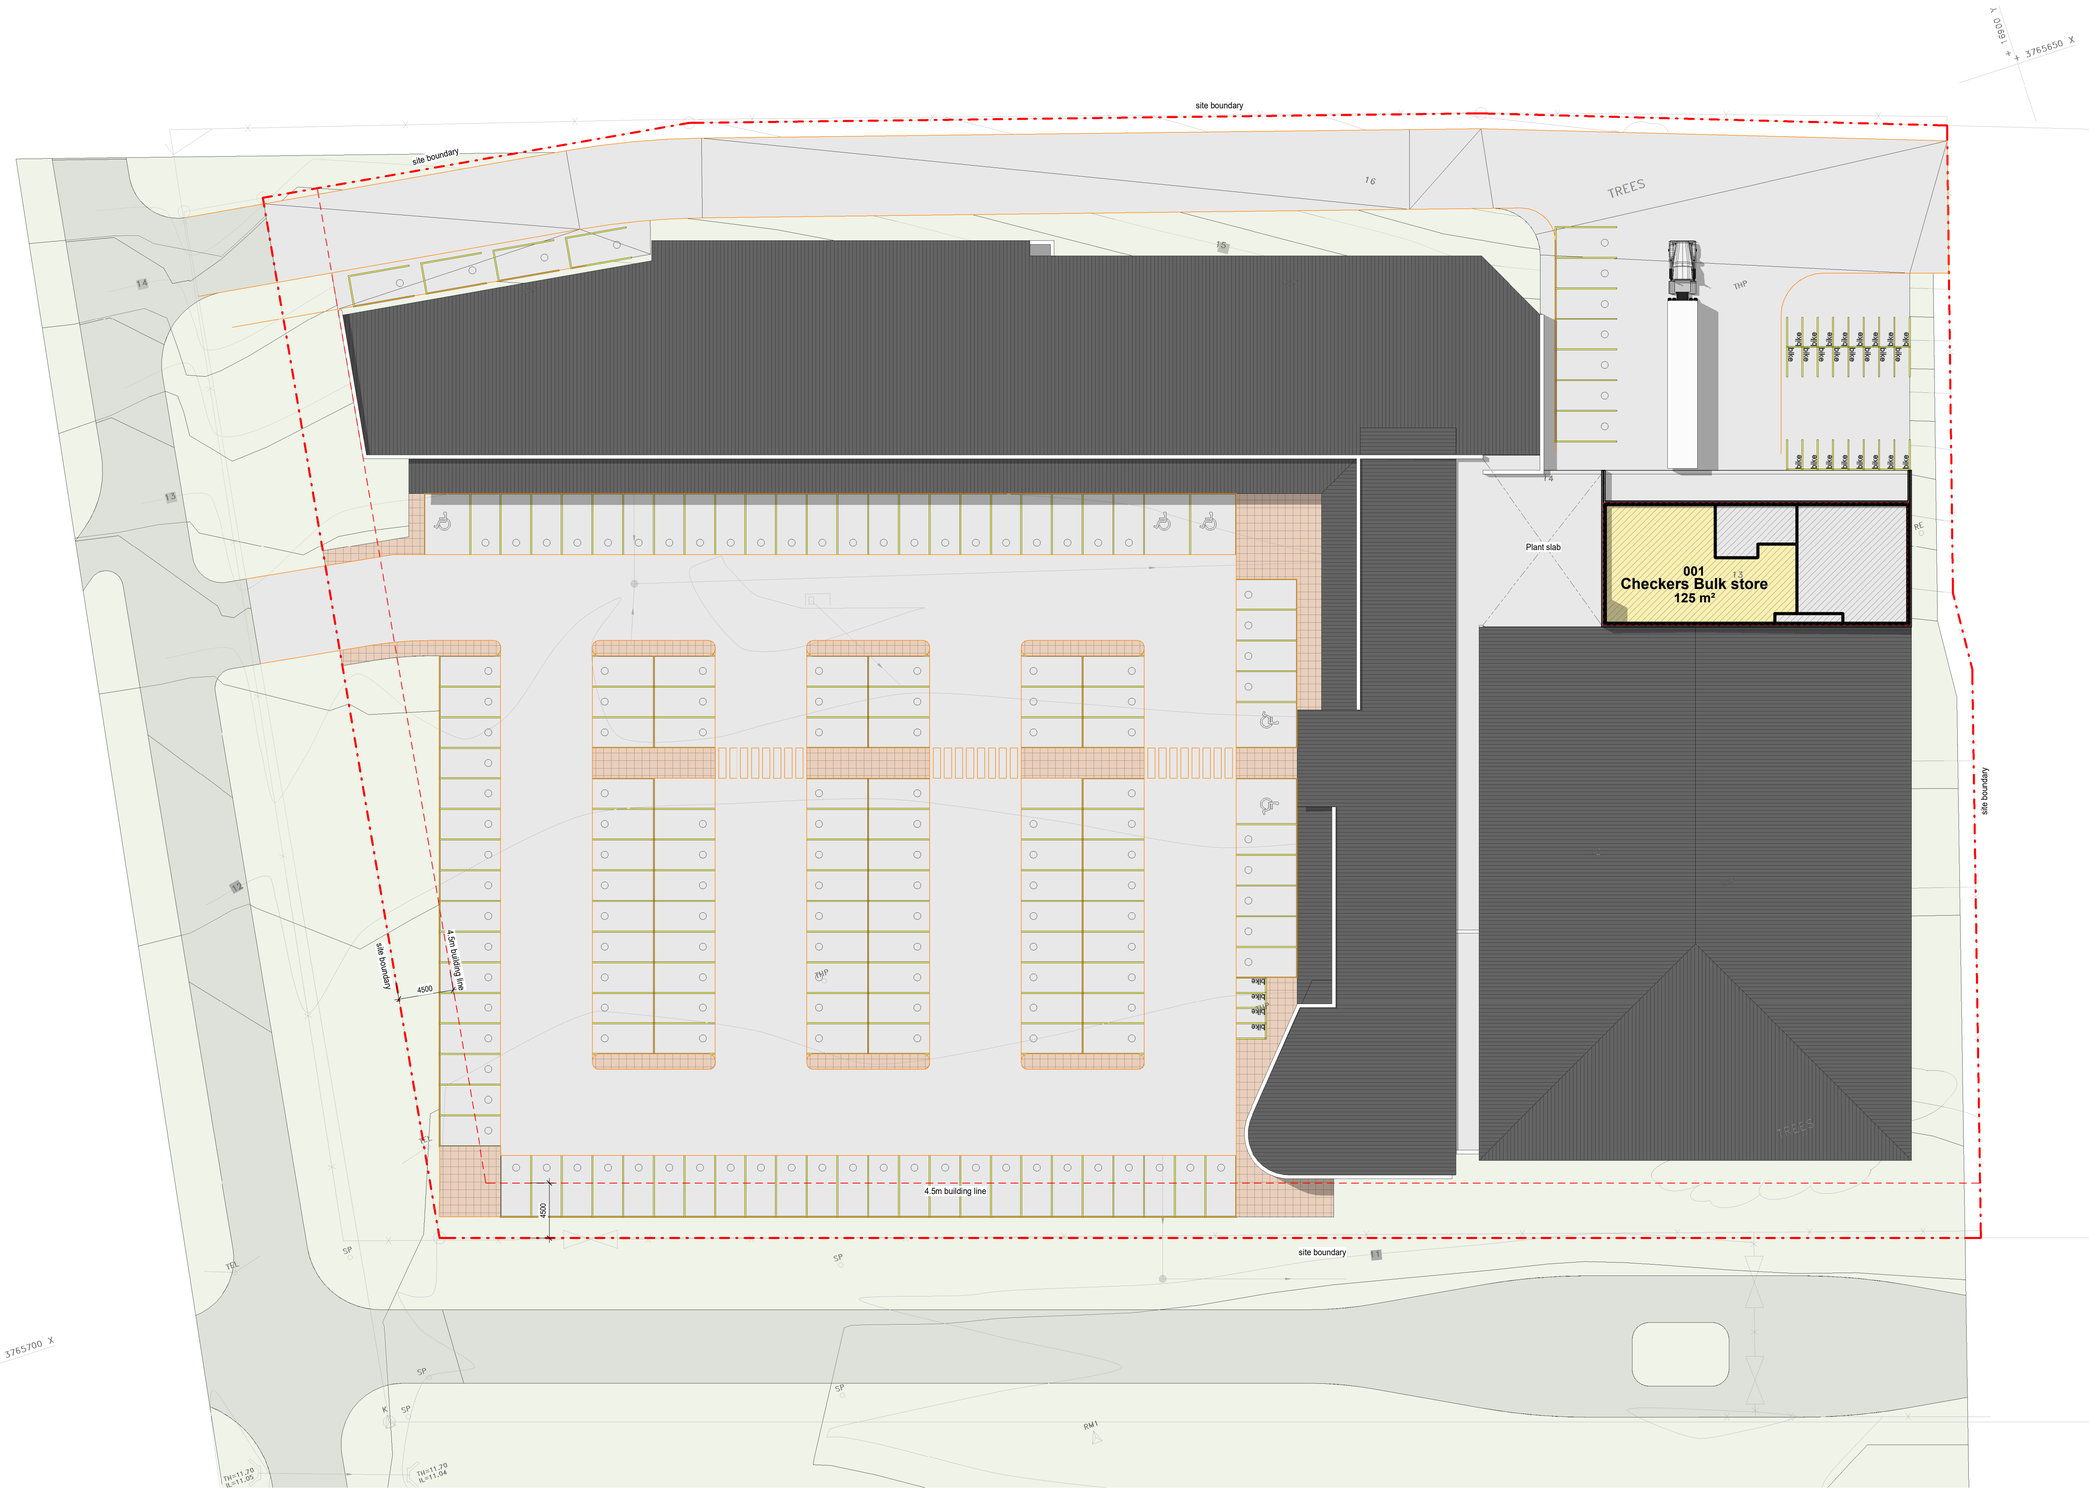


01 First Level

1 : 250

NOTES

- The design on this drawing is copyright and remains the property of SVA International (Pty) Ltd. Reg. No 2011/137280/07
- All work to be carried out in strict accordance with local authority requirements, National Building Regulations, and the S.A.B.S.standards.
- This drawing may not be scaled. Only figured dimensions and levels may be used.
- All relevant details, levels, and dimensions must be checked on site before commencement of work. Any discrepancies to be reported to the Architects office immediately

REVISIONS

Rev	Date	Issued by	Description
T3	2025-09-16		Revised leasing and parking layout
T4	2025-09-18		Revised leasing layout
T5	2025-09-19		Revised leasing layout and parking
T6	2025-10-08		Revised leasing layout
T7	2025-11-10		Addition of Checkers layout
T8	2025-11-20		SDP submission
T9	2026-01-07	SVA	SDP Submission
T10	2026-01-08	SVA	SDP Submission

FOR INFORMATION

Client
Shoprite Properties

Project
Sedgefield

Drawing
Upper Bulkstore floor level

Scale	Size	Date	Drawn
1 : 250	A1	2020/09/02	Author
Project No.	**Drawing No.**		**Revision No.**
CA00000-00	**A(10)1001**		**T10**

Date & Time printed: 08/01/2026 17:47:25

SVA
LEAD BUILD DESIGN
3rd Floor, 19 Ninth Street
Houghton Estate / Rosebank
Johannesburg
2196
Tel +27 11 268 6090 | Fax +27 11 268 6091 |
email: sva-jhb@svarchitects.com

F:\Cape Town Investigations\Sedgefield Shopping Centre Kynsna\Drawings\Sedgefield 05 Maxed GLA.rvt