(KNYSNA ALLOTMENT AREA)

GENERAL PLAN No. 7088/2008

OF SUBDIVISIONS OF

ERF 16697 KNYSNA

situate in the MUNICIPALITY AND ADMINISTRATIVE DISTRICT OF KNYSNA, PROVINCE OF THE WESTERN CAPE

CDR

SG NO. 7088/2008

SHEET 3 OF 3 SHEETS

Approved

for Surveyor-General

Dated: 2009-03-20

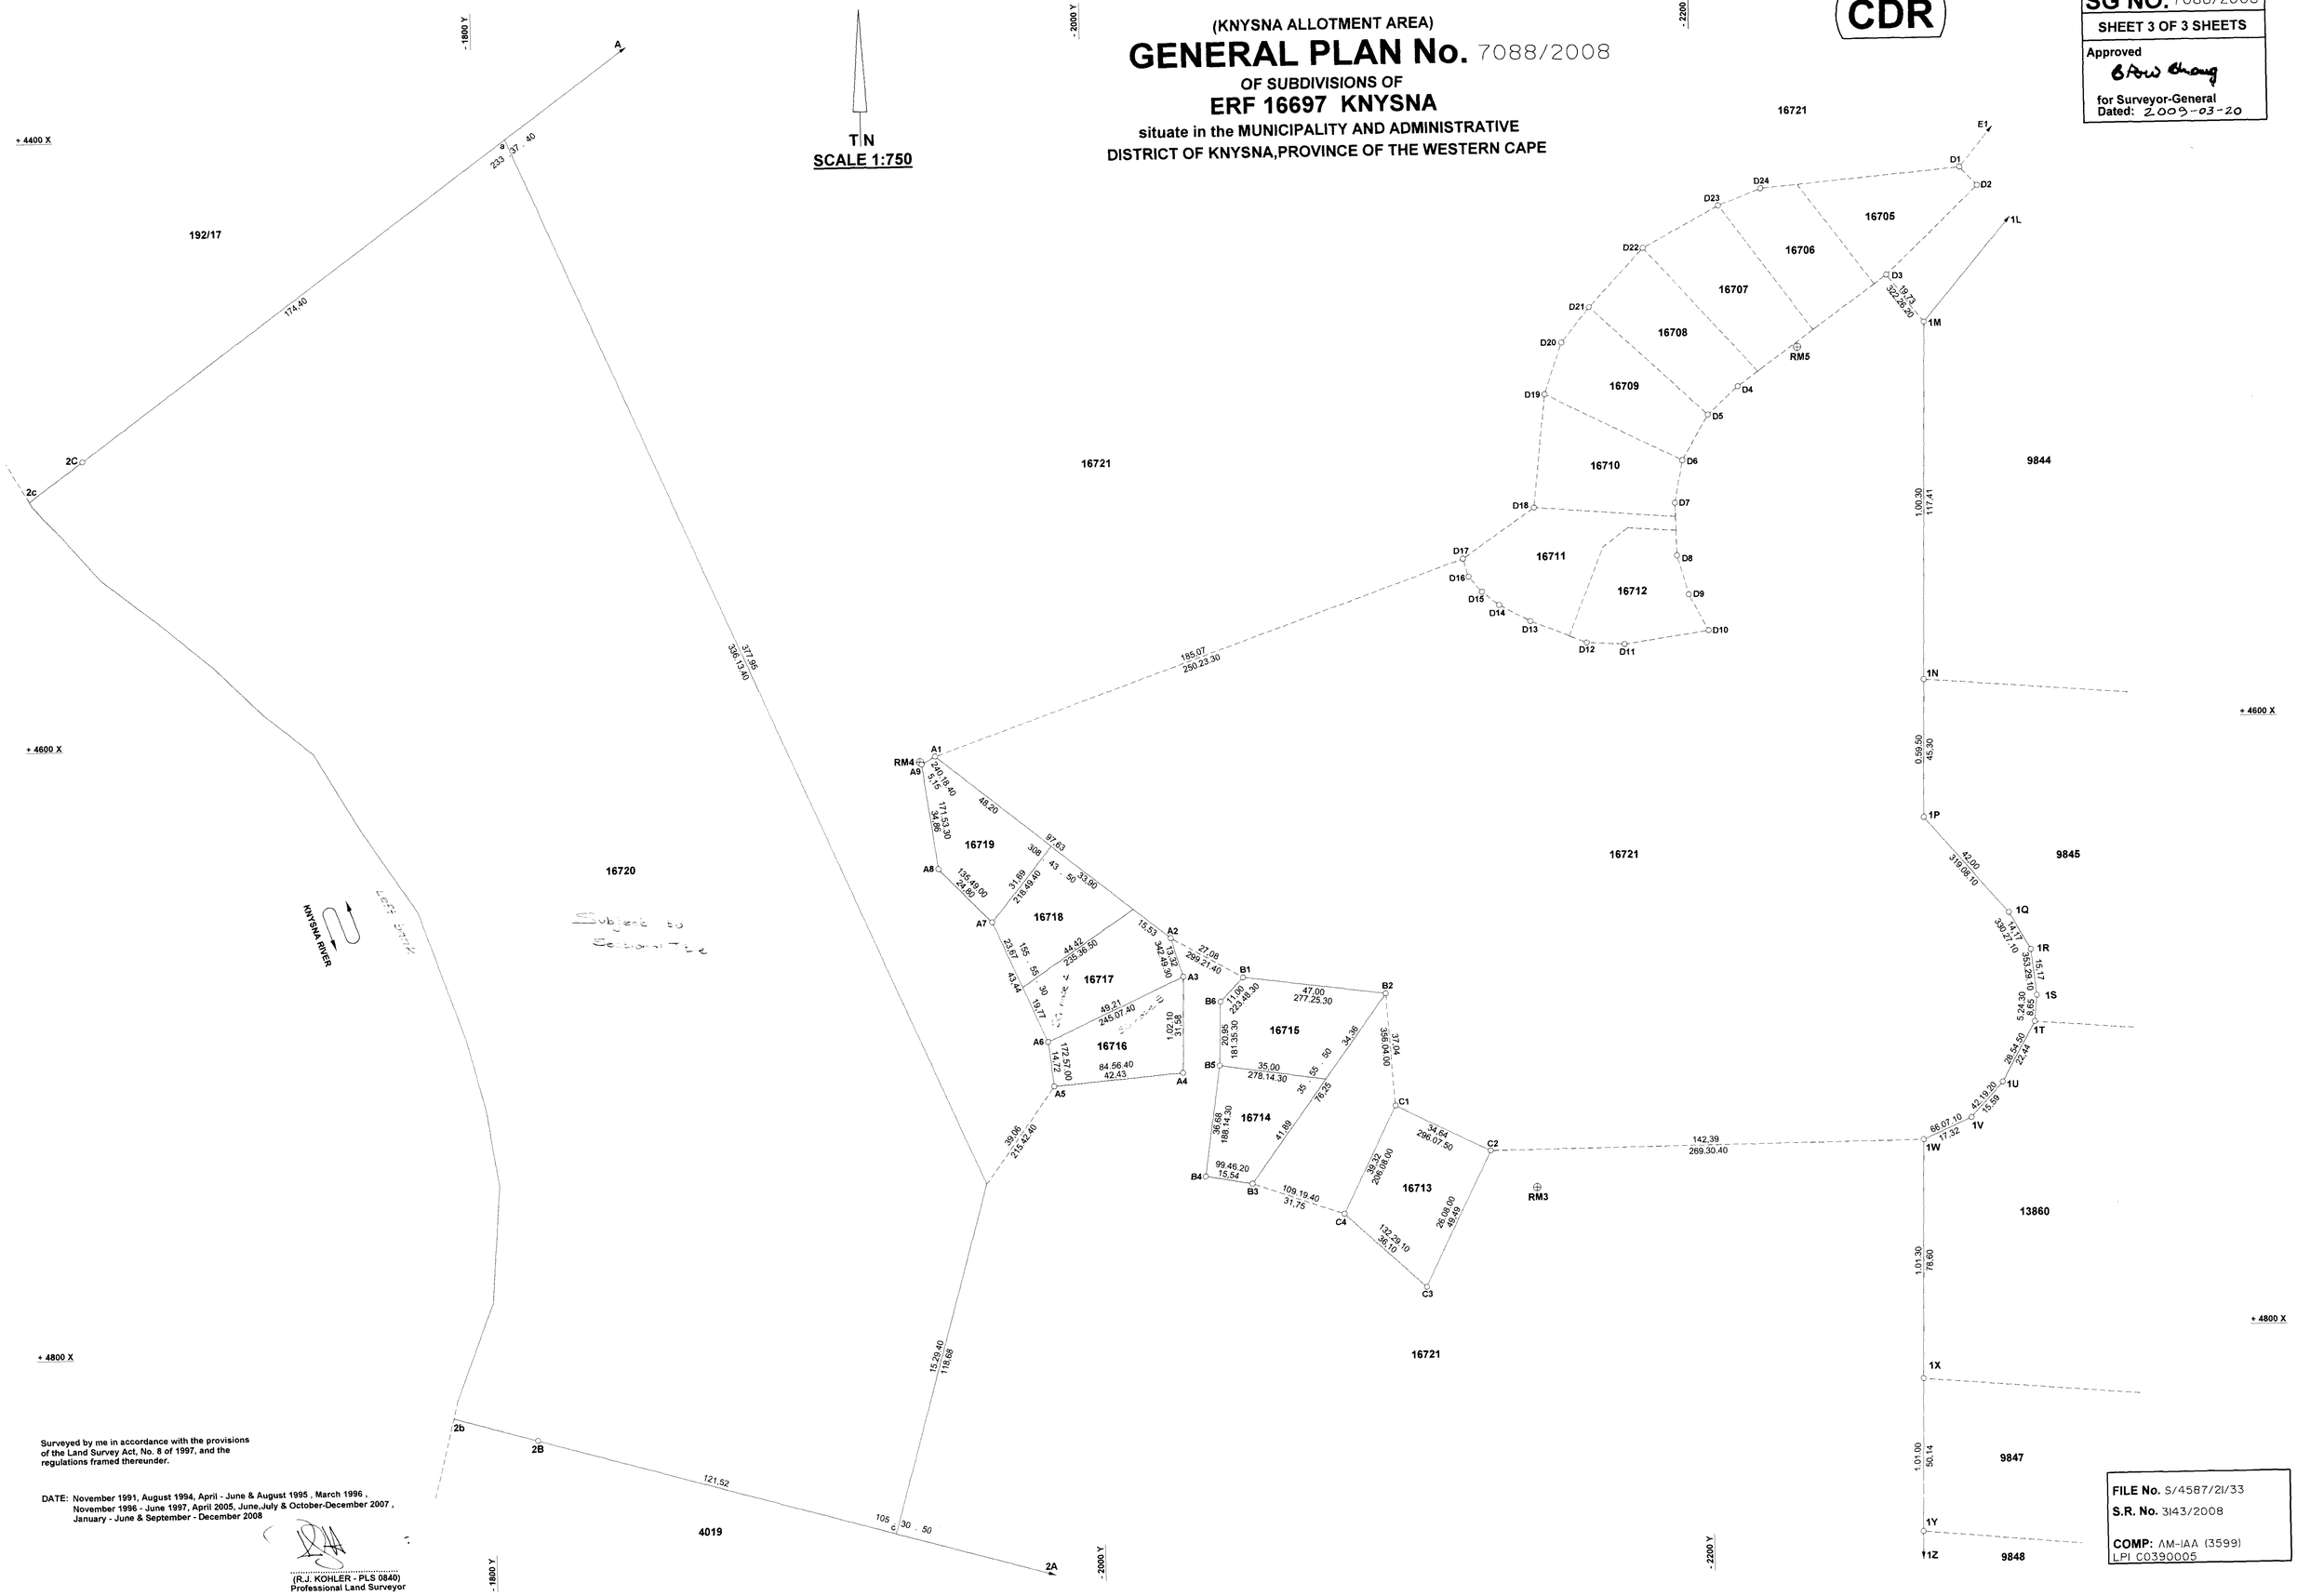

Surveyed by me in accordance with the provisions of the Land Survey Act, No. 8 of 1997, and the regulations framed thereunder.

DATE: November 1991, August 1994, April - June & August 1995, March 1996, November 1996 - June 1997, April 2005, June, July & October-December 2007, January - June & September - December 2008

(R.J. KOHLER - PLS 0840)
Professional Land Surveyor

FILE No. S/4587/2I/33

S.R. No. 3143/2008

COMP: AM-IAA (3599)
LPI C0390005