OFFICE COPY

VAN MAART, PAWSON & MAREE

SIDES Metres		ANGLES OF DIRECTION	CO-ORDINATES System Lo23°				
		Constant:		Y + 0,00		X +3 760 000,00	
A B	14,38	271 29 20	A	-	3 270,78	+	6 850,61
B C	11,07	253 54 20	B	-	3 285,15	+	6 850,98
C D	37,19	352 37 50	C	-	3 295,79	+	6 847,91
D E	31,28	96 05 30	D	-	3 300,56	+	6 884,79
E A	30,89	182 27 30	E	-	3 269,45	+	6 881,47
		Knys 47 105	△	-	3 812,59	+	11 189,75
		Knys 38 235	△	+	186,22	+	9 945,34


S.G. No. 7018-87

Approved

Surveyor-General
87/12/09

Description of Beacons.

A B C D E.....12mm iron peg

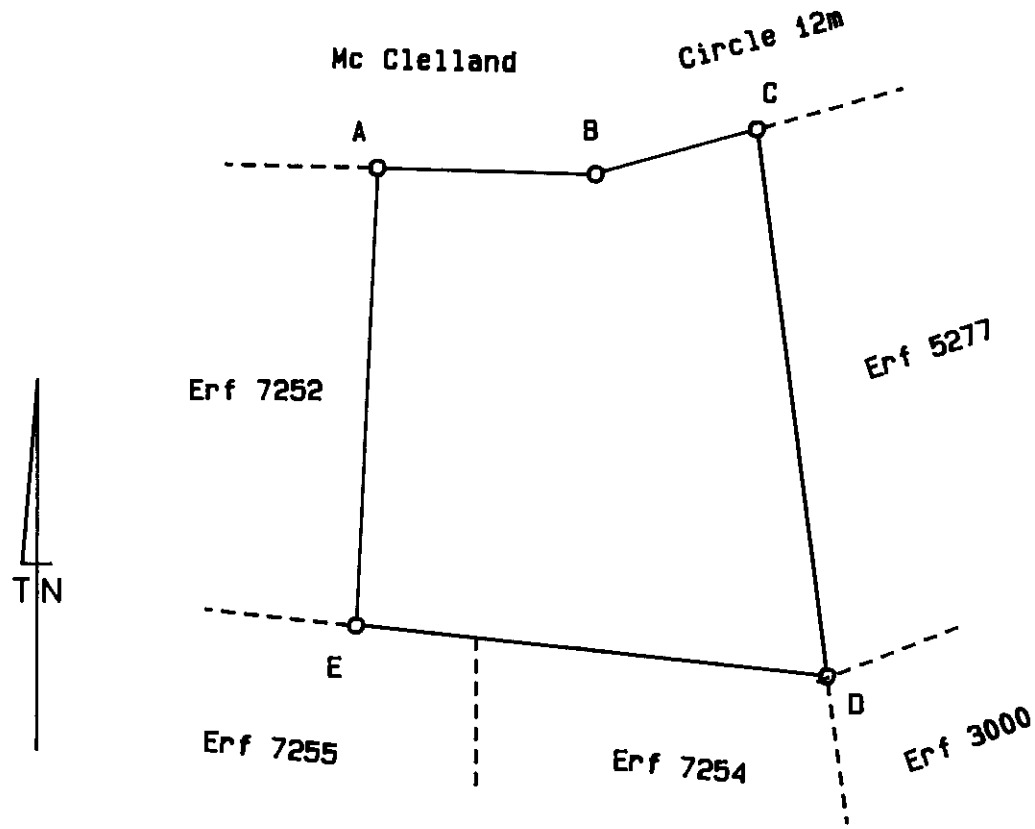

Scale 1:500

The figure A B C D E represents 926 square metres of land, being ERF 7253 (a ptn. of Erf 2999) KNYSNA situate in Eastford Township Extension No. 1 in the Municipality and Administrative District of Knysna, Province of Cape of Good Hope.

Surveyed in October 1987 by me,

Land Surveyor

This diagram is annexed to No. Deed of Transfer dated T.46413/1988 i.f.o. Registrar of Deeds	The original diagram is No. 6786/82 annexed to C.R.T No. ~~1984. .36973~~ 1987.6.13389	File No. S/4587/ 21/33 S.R. No. E 2537/87 Comp. AMNA-1333 (M 3324) Gen. Plan T. P. 8320

7253