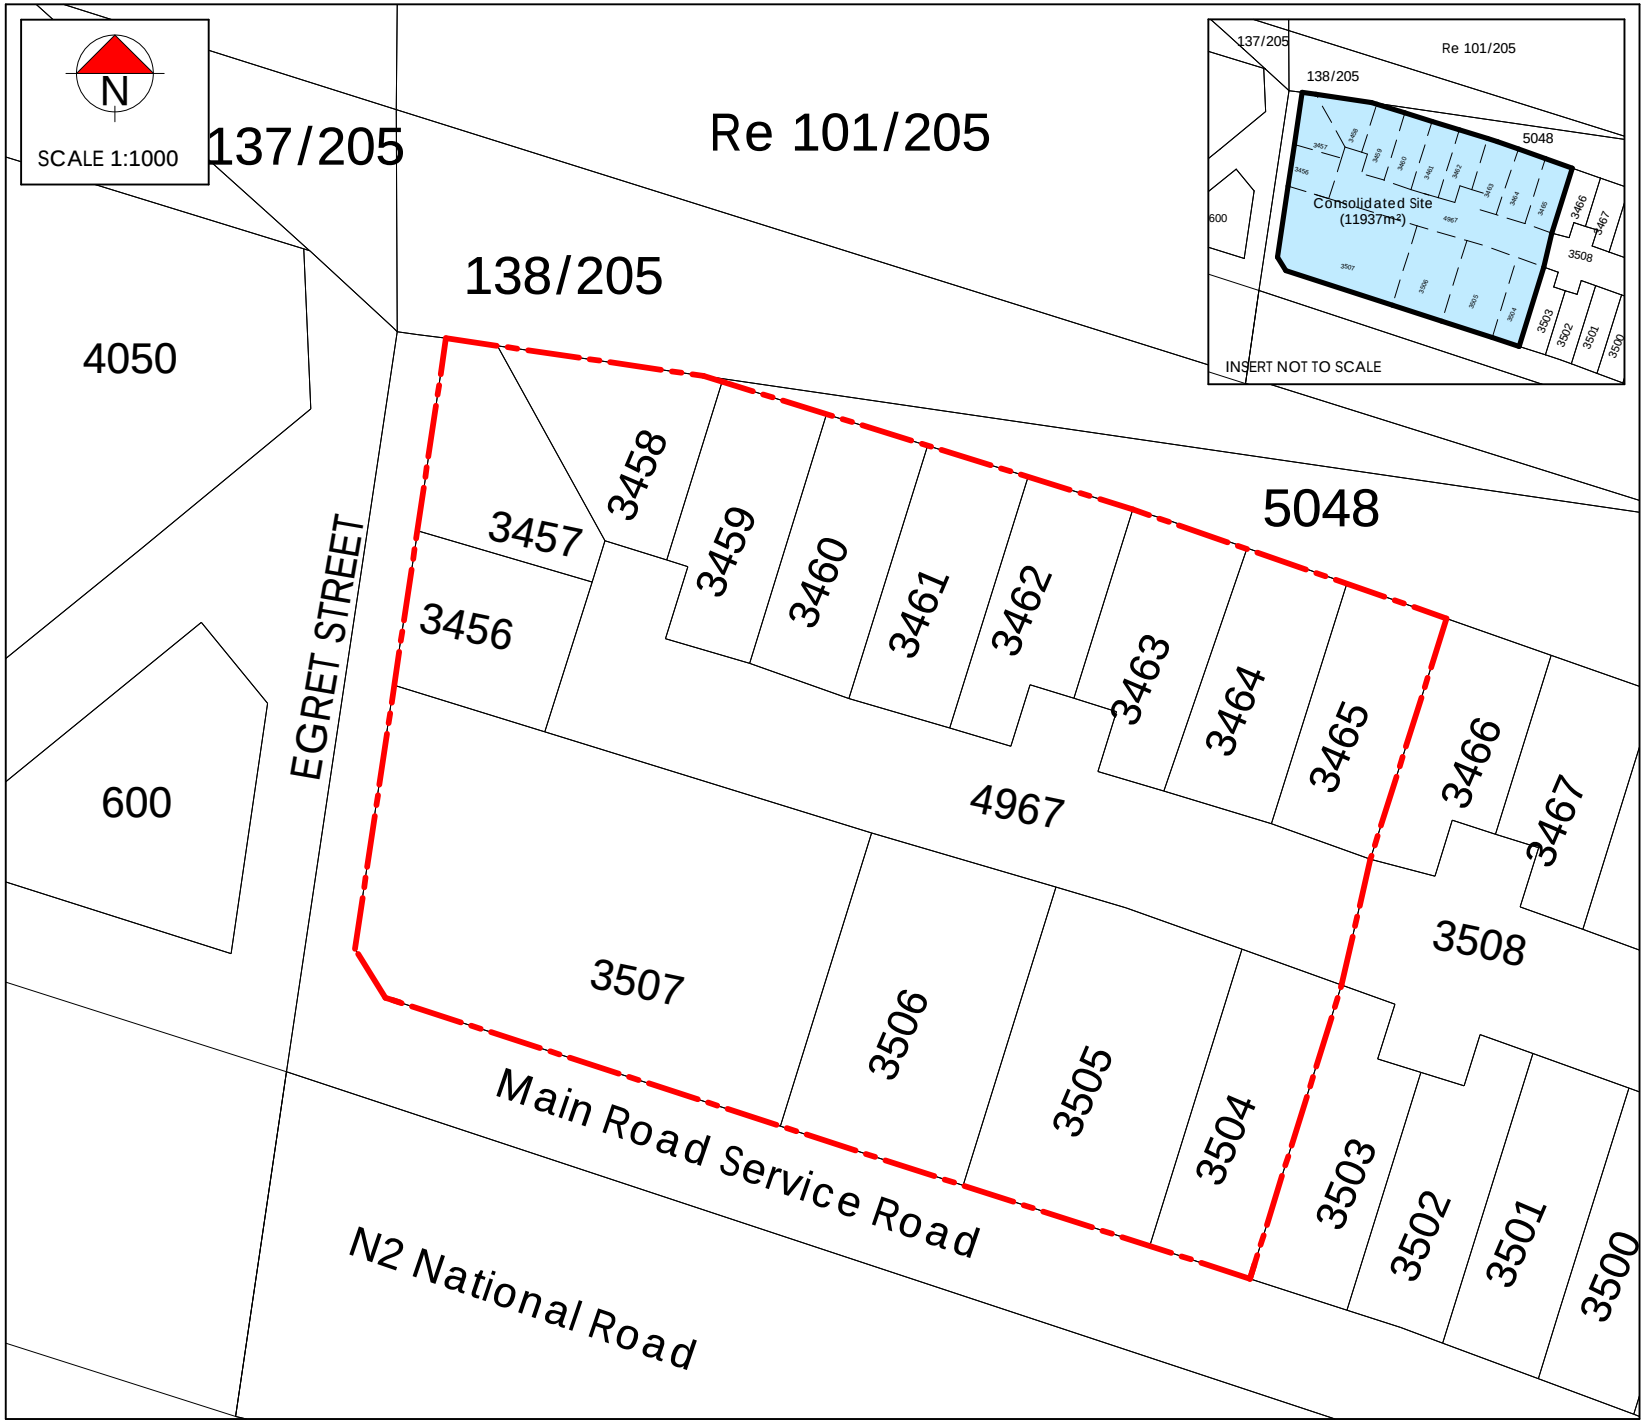


PLAN 3

SEDGEFIELD ERVEN 3456-3465; 3504-3507 & 4967

CONSOLIDATION PLAN

NOTES

1. Sizes and dimensions are approximate and subject to final survey.
2. Sedgefield Erven 3456-3465; 3504-3507 & 4967) to be consolidated into a new erf of ± 11937m² in extent.

DRAWN:	MV	CHECKED:	MV
PLAN NO:	Pr25/49 Sedge3456-3465consol		
PLAN DATE:	26 May 2026		
STORED:	z:\drawings\App\Pr25/49 Sedge3456-3465consol.drg		

COPY RIGHT:
This Plan may not be copied or amended without the written consent of M Vreken

Graphic Scale

20m 10m 0m 20m

MUNICIPAL MANAGER

DATE: _ _ _ _ _ _ _ _ _ _ _ _

Marike Vreken
STADS & OMGEWINGSBEPLANNERS
URBAN & ENVIRONMENTAL PLANNERS
21 Trotter Street, PO Box 2180
KNYSNA 6570
(044) 382 0420
086 459 2987
e-mail: marike@vreken.co.za
www.vreken.co.za